


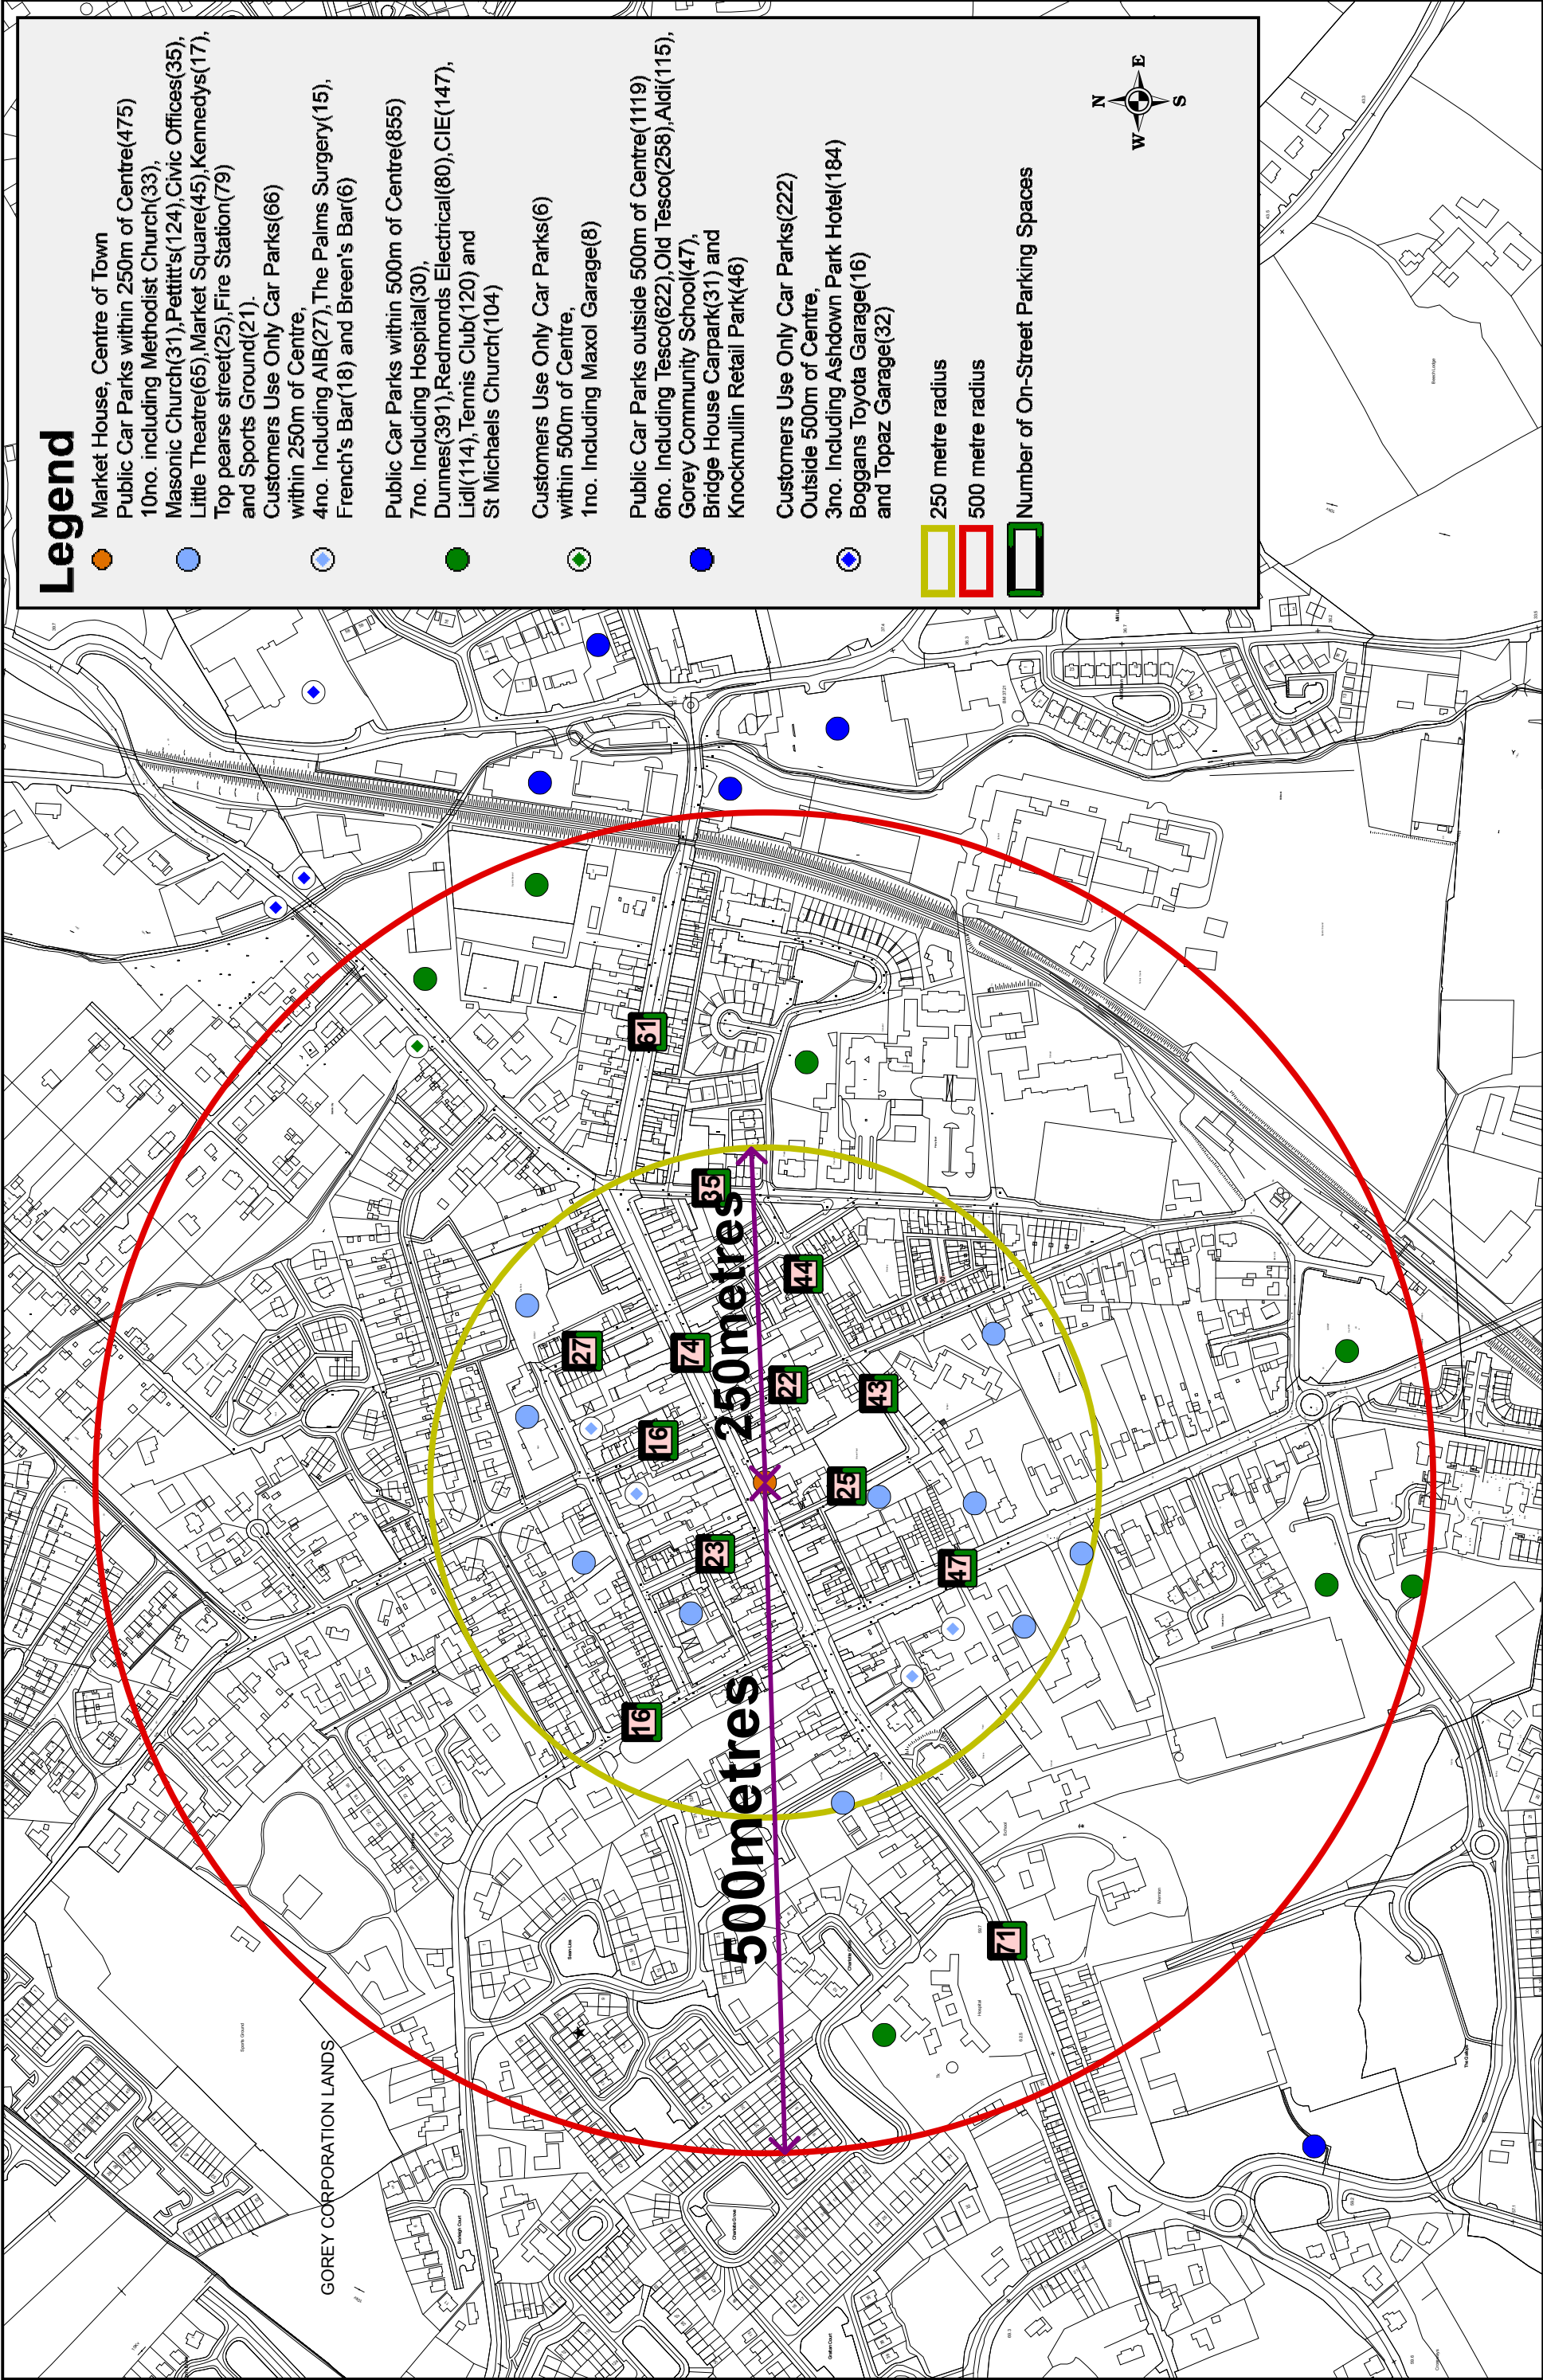

Draft Gorey Town & Environs Local Area Plan 2017-2023

© Ordnance Survey Ireland. All rights reserved. Licence number 2009/34/CCMA/Wexford Local Authority

Title: Existing Car Parking

Drawn by: NK

Checked by: ML

Date: 12.09.2016

Map No: 2