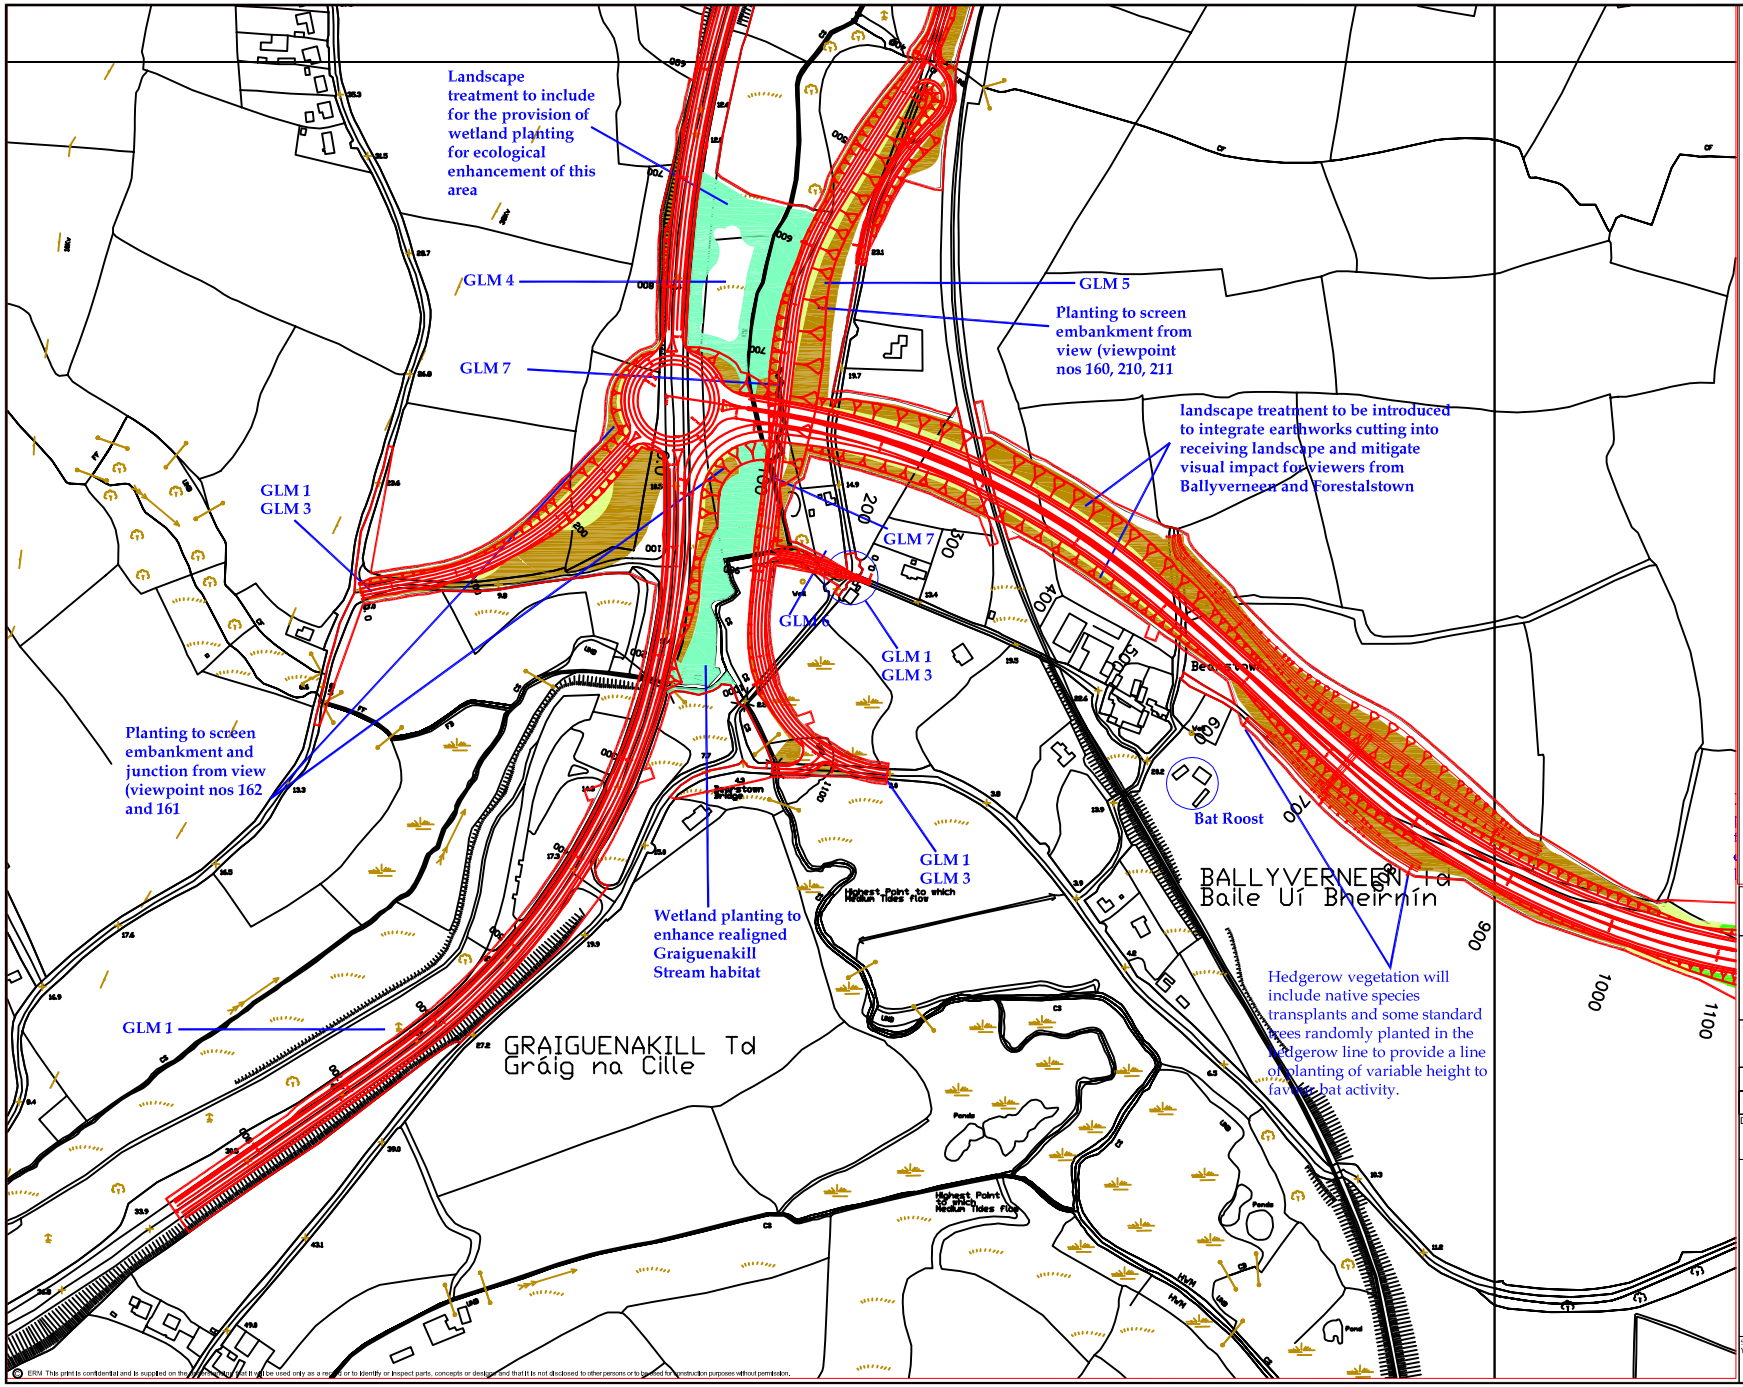

KEY

- Hedgerow (GLM 2)
- Woodland and shrub understorey
- Wetland planting
- Woodland planting with species for visual screening
- Shrub mix planting
- Meadow / seeded areas
- Landscape treatment to match adjacent landcover or habitat.
- Habitat mosaic approach to landscape treatment
- Proposed location for mammal crossing

GLM General landscape Mitigation measures

GLM 1 Retain and protect existing vegetation

GLM 2 hedgerow planting to mitigate vegetation loss and habitat fragmentation.

GLM 3 Landscape treatment will seek to integrate proposed road tie in to match local landscape character.

GLM 4 Storm Control Areas will be designed to natural rather than geometric plan profile. landscape treatment is to support a viable wetland habitat and become attractive new feature.

GLM 5 Vegetation to be introduced to compensate for losses.

GLM 6 Possible requirement for landscape accommodation works.

GLM 7 Hedgerow planting and fencing to be set out in accordance with standard detail for proposed mammal crossing.

Scale 0 10 50 100

PROJECT: New Ross Bypass EIS

TITLE: Preliminary Landscape Design

CLIENT: Wexford County Council

SIZE: A3

DATE: 03.10.2007 | CHECKED: BD | PROJECT: 0028699

DRAWN: EO'C | APPROVED: EOC | SCALE: As Shown

DRAWING: Figure 9.6a

REV: 0

ERM
Suite 508, The Capel Building,
Mary's Abbey,
Dublin 7,
Ireland.
Tel: +353 (0)1 814 7700
Fax: +353 (0)1 814 7777

ERM This print is confidential and is supplied on the understanding that it will be used only as a means of or to identify or inspect parts, concepts or designs and that it is not disclosed to other persons or to be used for construction purposes without permission.

SOURCE Reproduced from Ordnance Survey digital map data. All rights reserved. Licence numbers Wexford/CCMA/98/02 and Kilkenny/CCMA/03/07

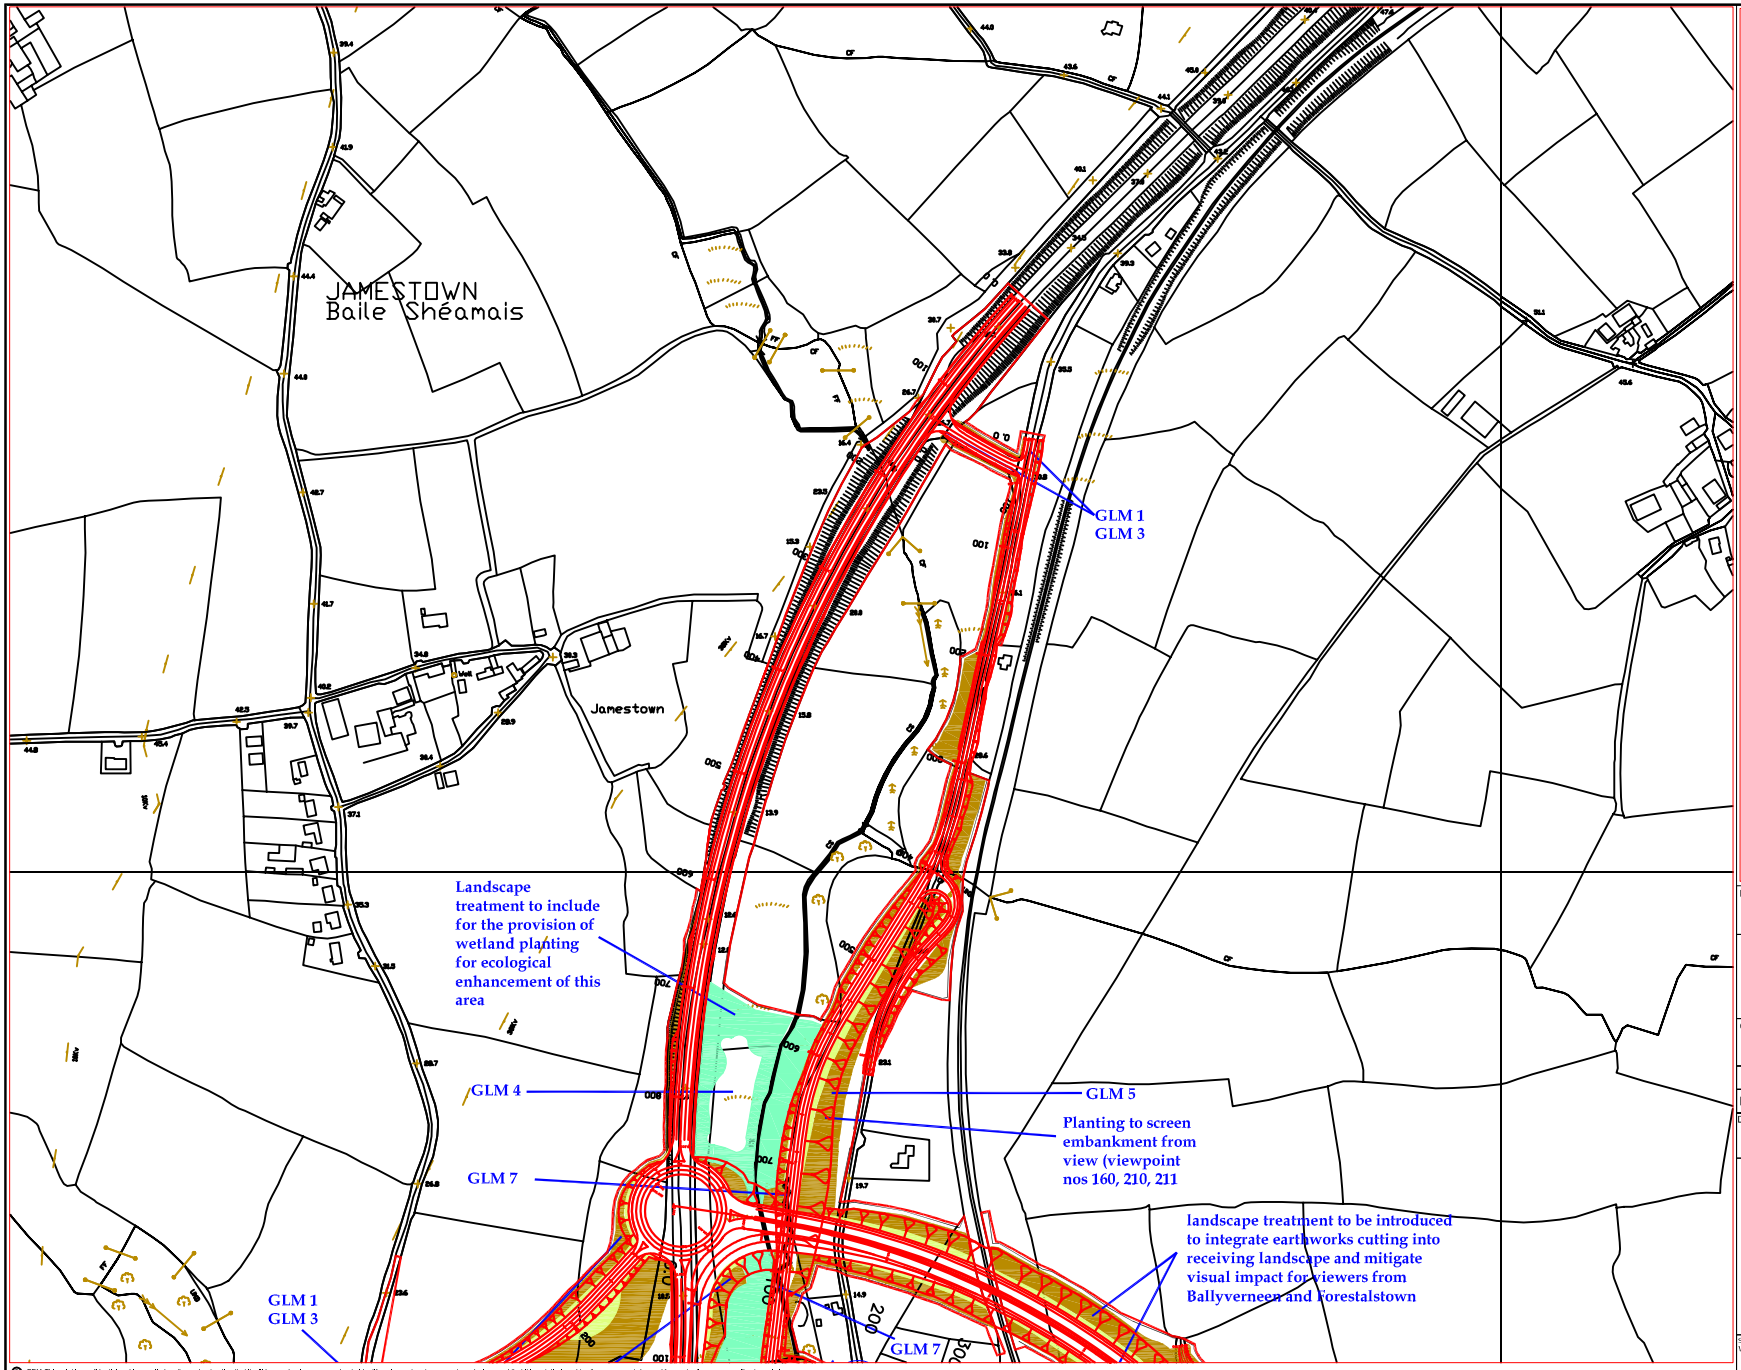

KEY

- Hedgerow (GLM 2)
- Woodland and shrub understorey
- Wetland planting
- Woodland planting with species for visual screening
- Shrub mix planting
- Meadow / seeded areas
- Landscape treatment to match adjacent landcover or habitat.
- Habitat mosaic approach to landscape treatment
- Proposed location for mammal crossing

GLM — General landscape Mitigation measures

GLM 1 / GLM 2 — Retain and protect existing vegetation hedgerow planting to mitigate vegetation loss and habitat fragmentation.

GLM 3 — Landscape treatment will seek to integrate proposed road tie in to match local landscape character.

GLM 4 — Storm Control Areas will be designed to natural rather than geometric plan profile. landscape treatment is to support a viable wetland habitat and become attractive new feature.

GLM 5 — Vegetation to be introduced to compensate for losses.

GLM 6 — Possible requirement for landscape accommodation works.

GLM 7 — Hedgerow planting and fencing to be set out in accordance with standard detail for proposed mammal crossing.

Scale 0 10 50 100

PROJECT: New Ross Bypass EIS

TITLE: Preliminary Landscape Design

CLIENT: Wexford County Council

SIZE: A3

DATE: 03.10.2007 | CHECKED: BD | PROJECT: 0028699

DRAWN: EO'C | APPROVED: EOC | SCALE: As Shown

DRAWING: Figure 9.6b

REV: 0

ERM
Suite 508, The Capel Building,
Mary's Abbey,
Dublin 7,
Ireland.
Tel: +353 (0)1 814 7700
Fax: +353 (0)1 814 7777

ERM. This print is confidential and is supplied on the understanding that it will be used only as a record or to identify or inspect parts, concepts or designs and that it is not disclosed to other persons or to be used for construction purposes without permission.

SOURCE: Reproduced from Ordnance Survey digital map data. All rights reserved. Licence numbers Wexford/CCMA/98/02 and Kilkenny/CCMA/03/07

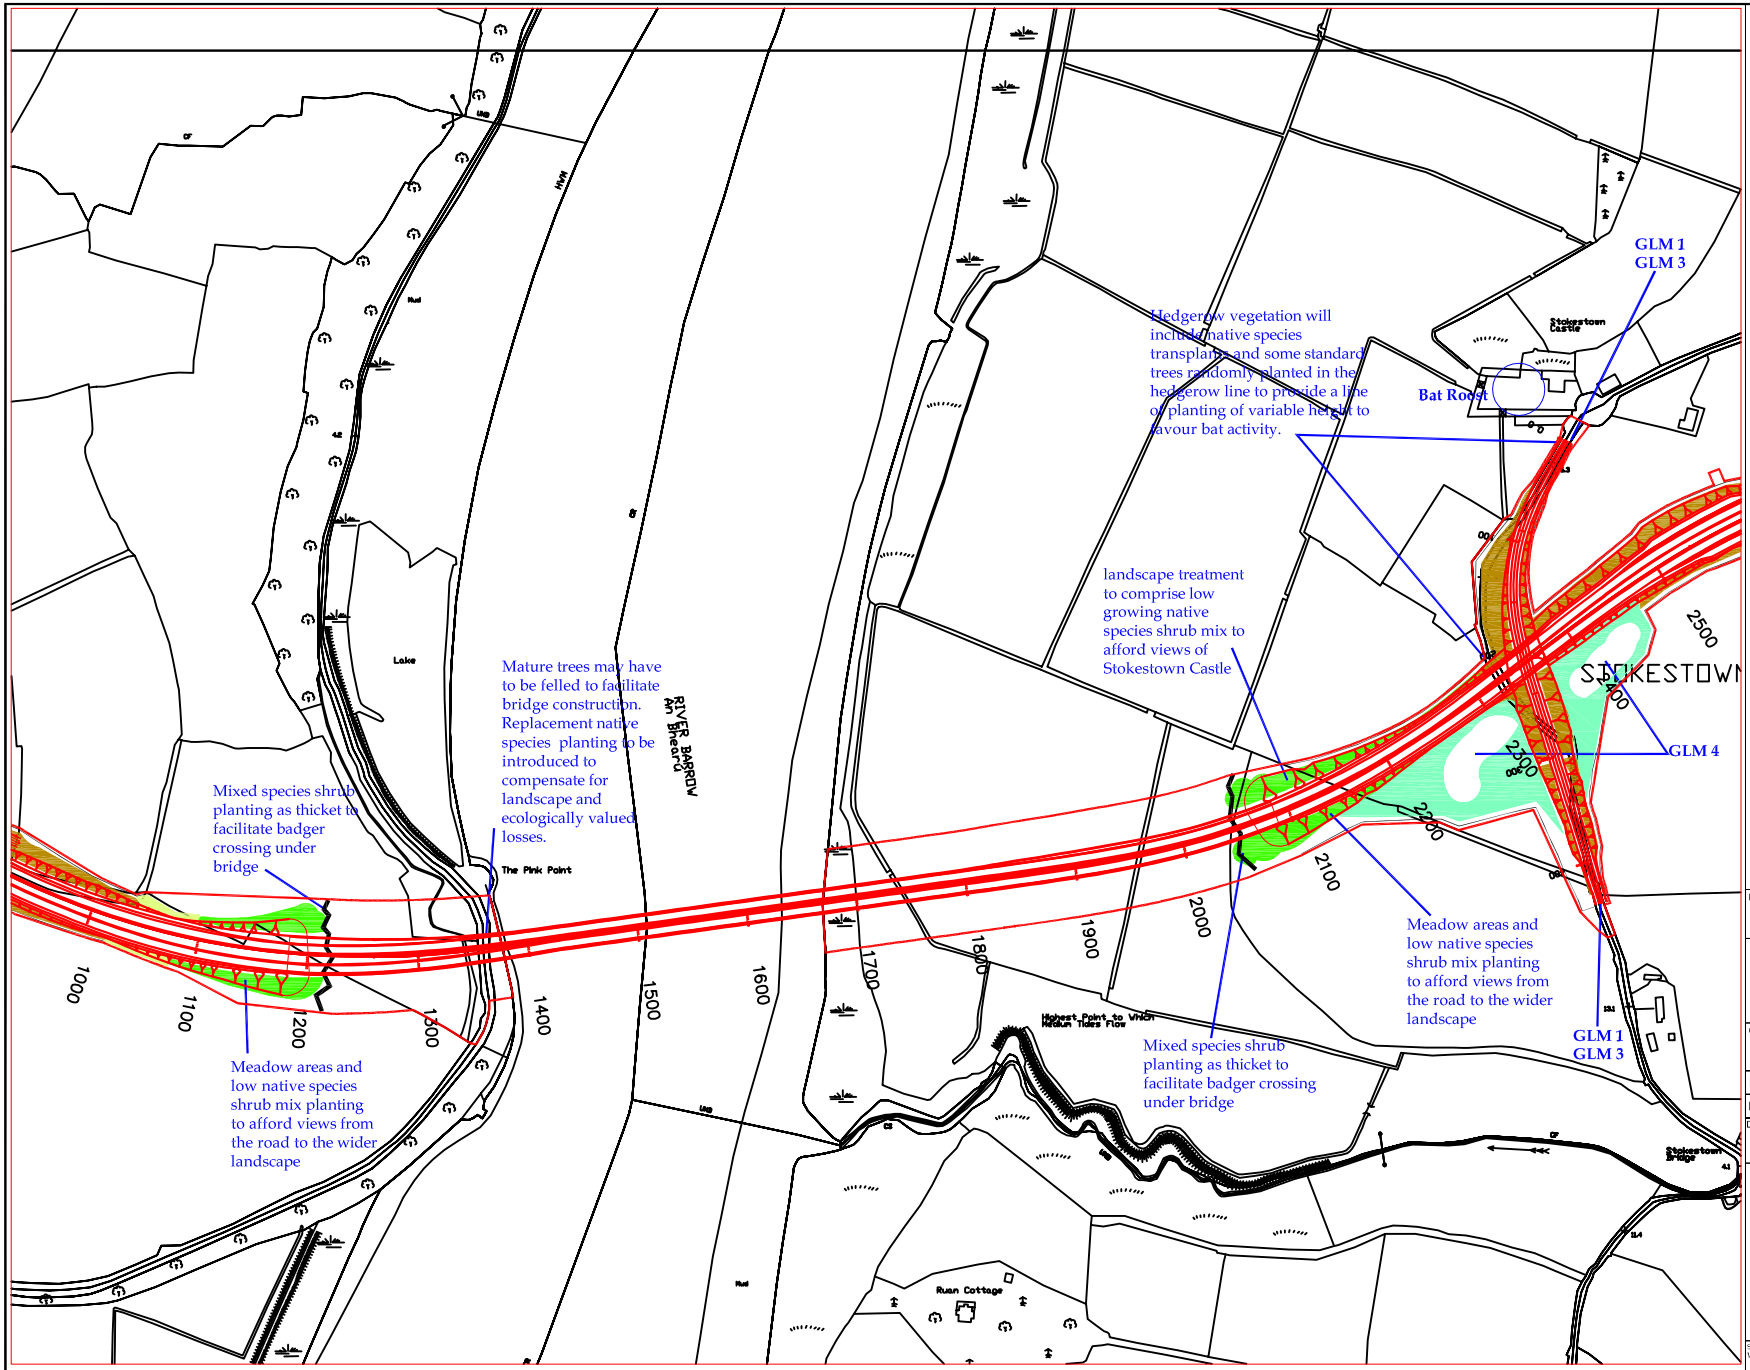

KEY

- Hedgerow (GLM 2)
- Woodland and shrub understorey
- Wetland planting
- Woodland planting with species for visual screening
- Shrub mix planting
- Meadow / seeded areas
- Landscape treatment to match adjacent landcover or habitat.
- Habitat mosaic approach to landscape treatment
- Proposed location for mammal crossing

GLM General landscape Mitigation measures

GLM 1 Retain and protect existing vegetation

GLM 2 hedgerow planting to mitigate vegetation loss and habitat fragmentation.

GLM 3 Landscape treatment will seek to integrate proposed road tie in to match local landscape character.

GLM 4 Storm Control Areas will be designed to natural rather than geometric plan profile. landscape treatment is to support a viable wetland habitat and become attractive new feature.

GLM 5 Vegetation to be introduced to compensate for losses.

GLM 6 Possible requirement for landscape accommodation works.

GLM 7 Hedgerow planting and fencing to be set out in accordance with standard detail for proposed mammal crossing.

Scale 0 10 50 100

PROJECT: New Ross Bypass EIS

TITLE: Preliminary Landscape Design

CLIENT: Wexford County Council

SIZE: A3

DATE: 03.10.2007 | CHECKED: BD | PROJECT: 0028699

DRAWN: EO'C | APPROVED: EOC | SCALE: As Shown

DRAWING: Figure 9.6c

REV: 0

ERM
Suite 508, The Capel Building,
Mary's Abbey,
Dublin 7,
Ireland.
Tel: +353 (0)1 814 7700
Fax: +353 (0)1 814 7777

SOURCE: Reproduced from Ordnance Survey digital map data. All rights reserved. License numbers Wexford/CCMA/98/02 and Kilkenny/CCMA/03/07

ERM This print is confidential and is supplied on the understanding that it will be used only as a record or to identify or inspect parts, concepts or designs and that it is not disclosed to other persons or to be used for construction purposes without permission.

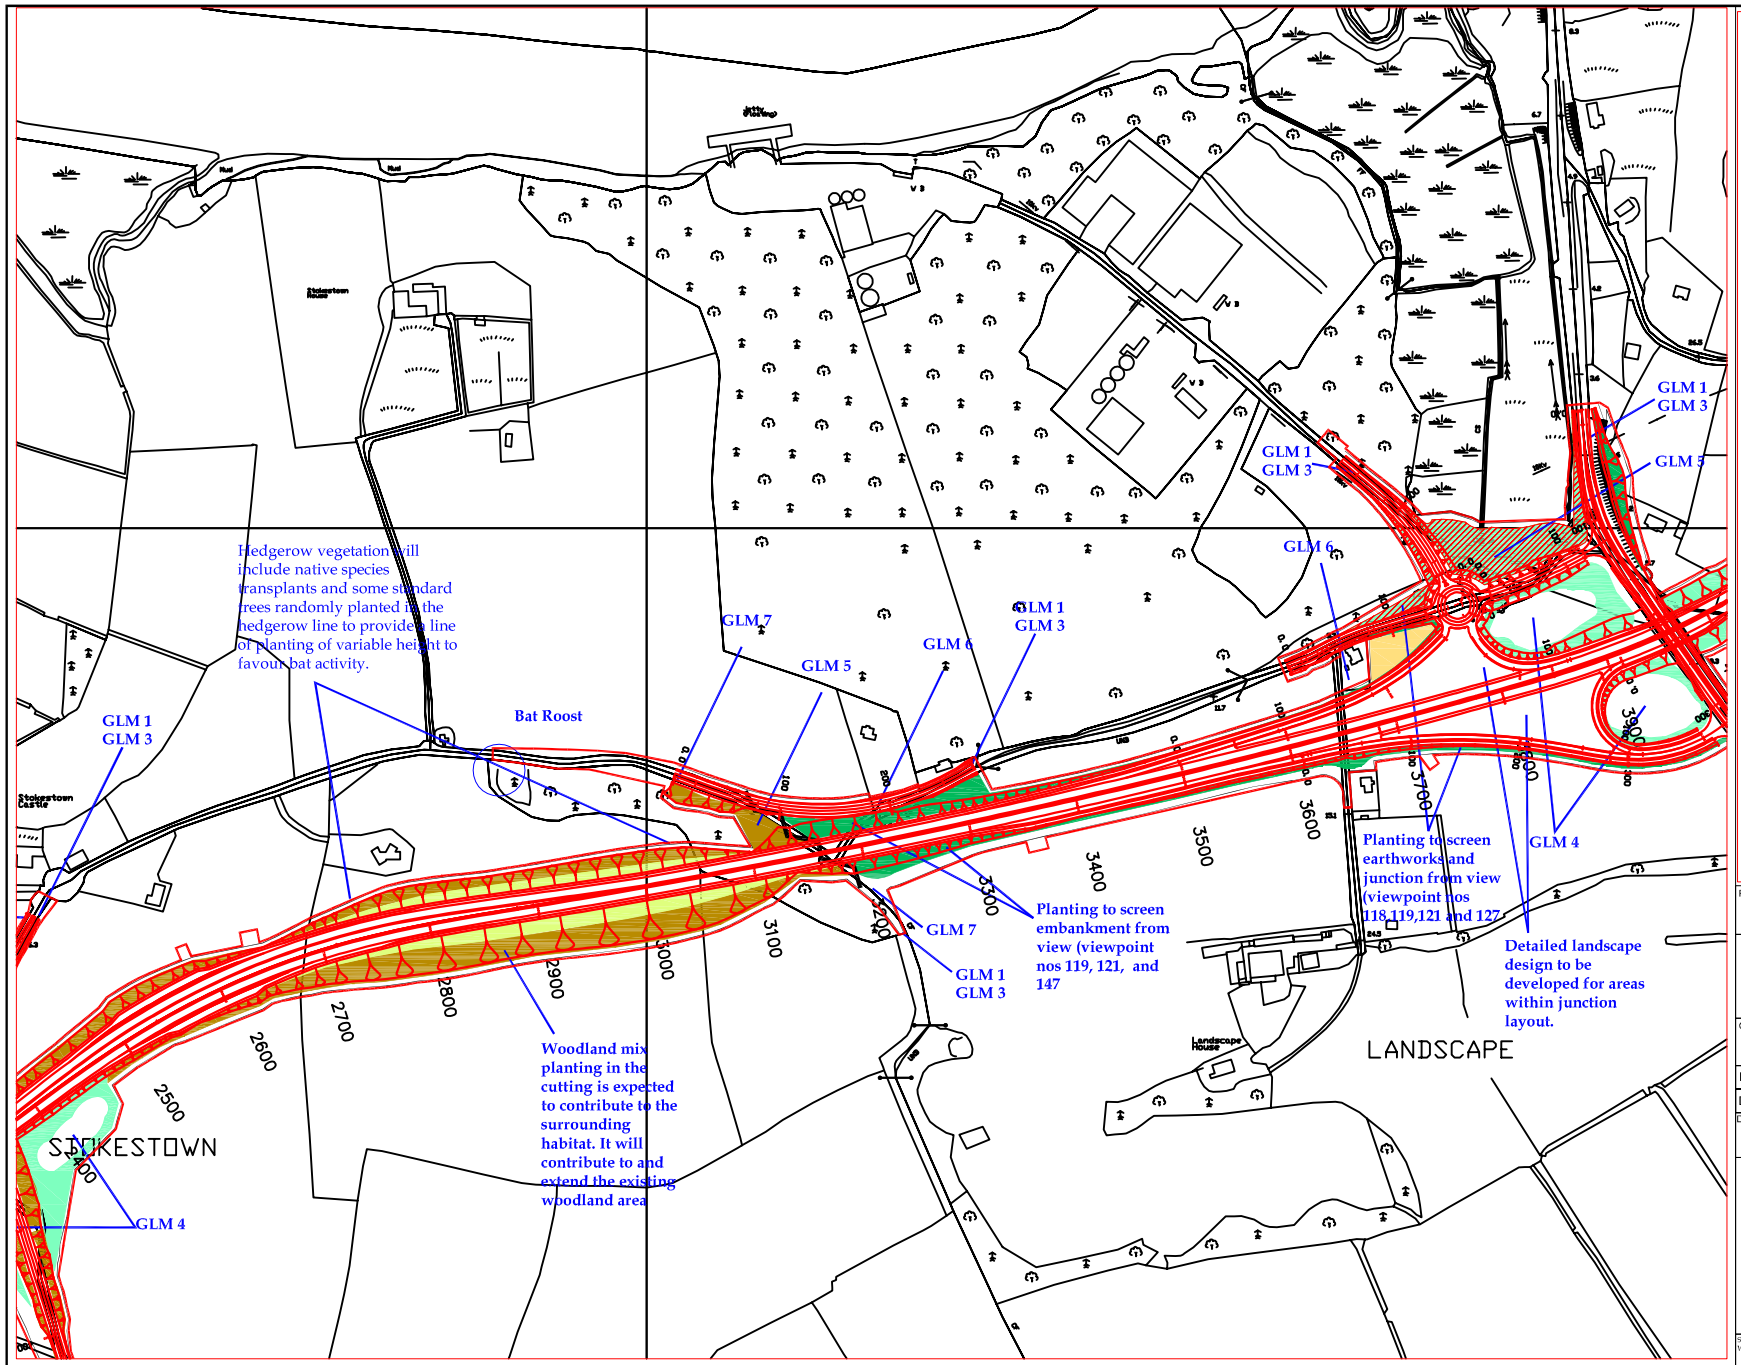

KEY

- Hedgerow (GLM 2)
- Woodland and shrub understorey
- Wetland planting
- Woodland planting with species for visual screening
- Shrub mix planting
- Meadow / seeded areas
- Landscape treatment to match adjacent landcover or habitat.
- Habitat mosaic approach to landscape treatment
- Proposed location for mammal crossing

GLM — General landscape Mitigation measures

GLM 1 — Retain and protect existing vegetation

GLM 2 — hedgerow planting to mitigate vegetation loss and habitat fragmentation.

GLM 3 — Landscape treatment will seek to integrate proposed road tie in to match local landscape character.

GLM 4 — Storm Control Areas will be designed to natural rather than geometric plan profile. landscape treatment is to support a viable wetland habitat and become attractive new feature.

GLM 5 — Vegetation to be introduced to compensate for losses.

GLM 6 — Possible requirement for landscape accommodation works.

GLM 7 — Hedgerow planting and fencing to be set out in accordance with standard detail for proposed mammal crossing.

Scale 0 10 50 100

PROJECT: New Ross Bypass EIS

TITLE: Preliminary Landscape Design

CLIENT: Wexford County Council

SIZE: A3

DATE: 03.10.2007 | CHECKED: BD | PROJECT: 0028699

DRAWN: EO'C | APPROVED: EOC | SCALE: As Shown

DRAWING: Figure 9.6d

REV: 0

ERM
Suite 508, The Capel Building,
Mary's Abbey,
Dublin 7,
Ireland.
Tel: +353 (0)1 814 7700
Fax: +353 (0)1 814 7777

SOURCE: Reproduced from Ordnance Survey digital map data. All rights reserved. Licence numbers Wexford/CCMA/98/02 and Kilkenny/CCMA/05/02

ERM. This print is confidential and is supplied on the understanding that it will be used only as a record or to identify or inspect parts, concepts or designs and that it is not disclosed to other persons or to be used for construction purposes without permission.

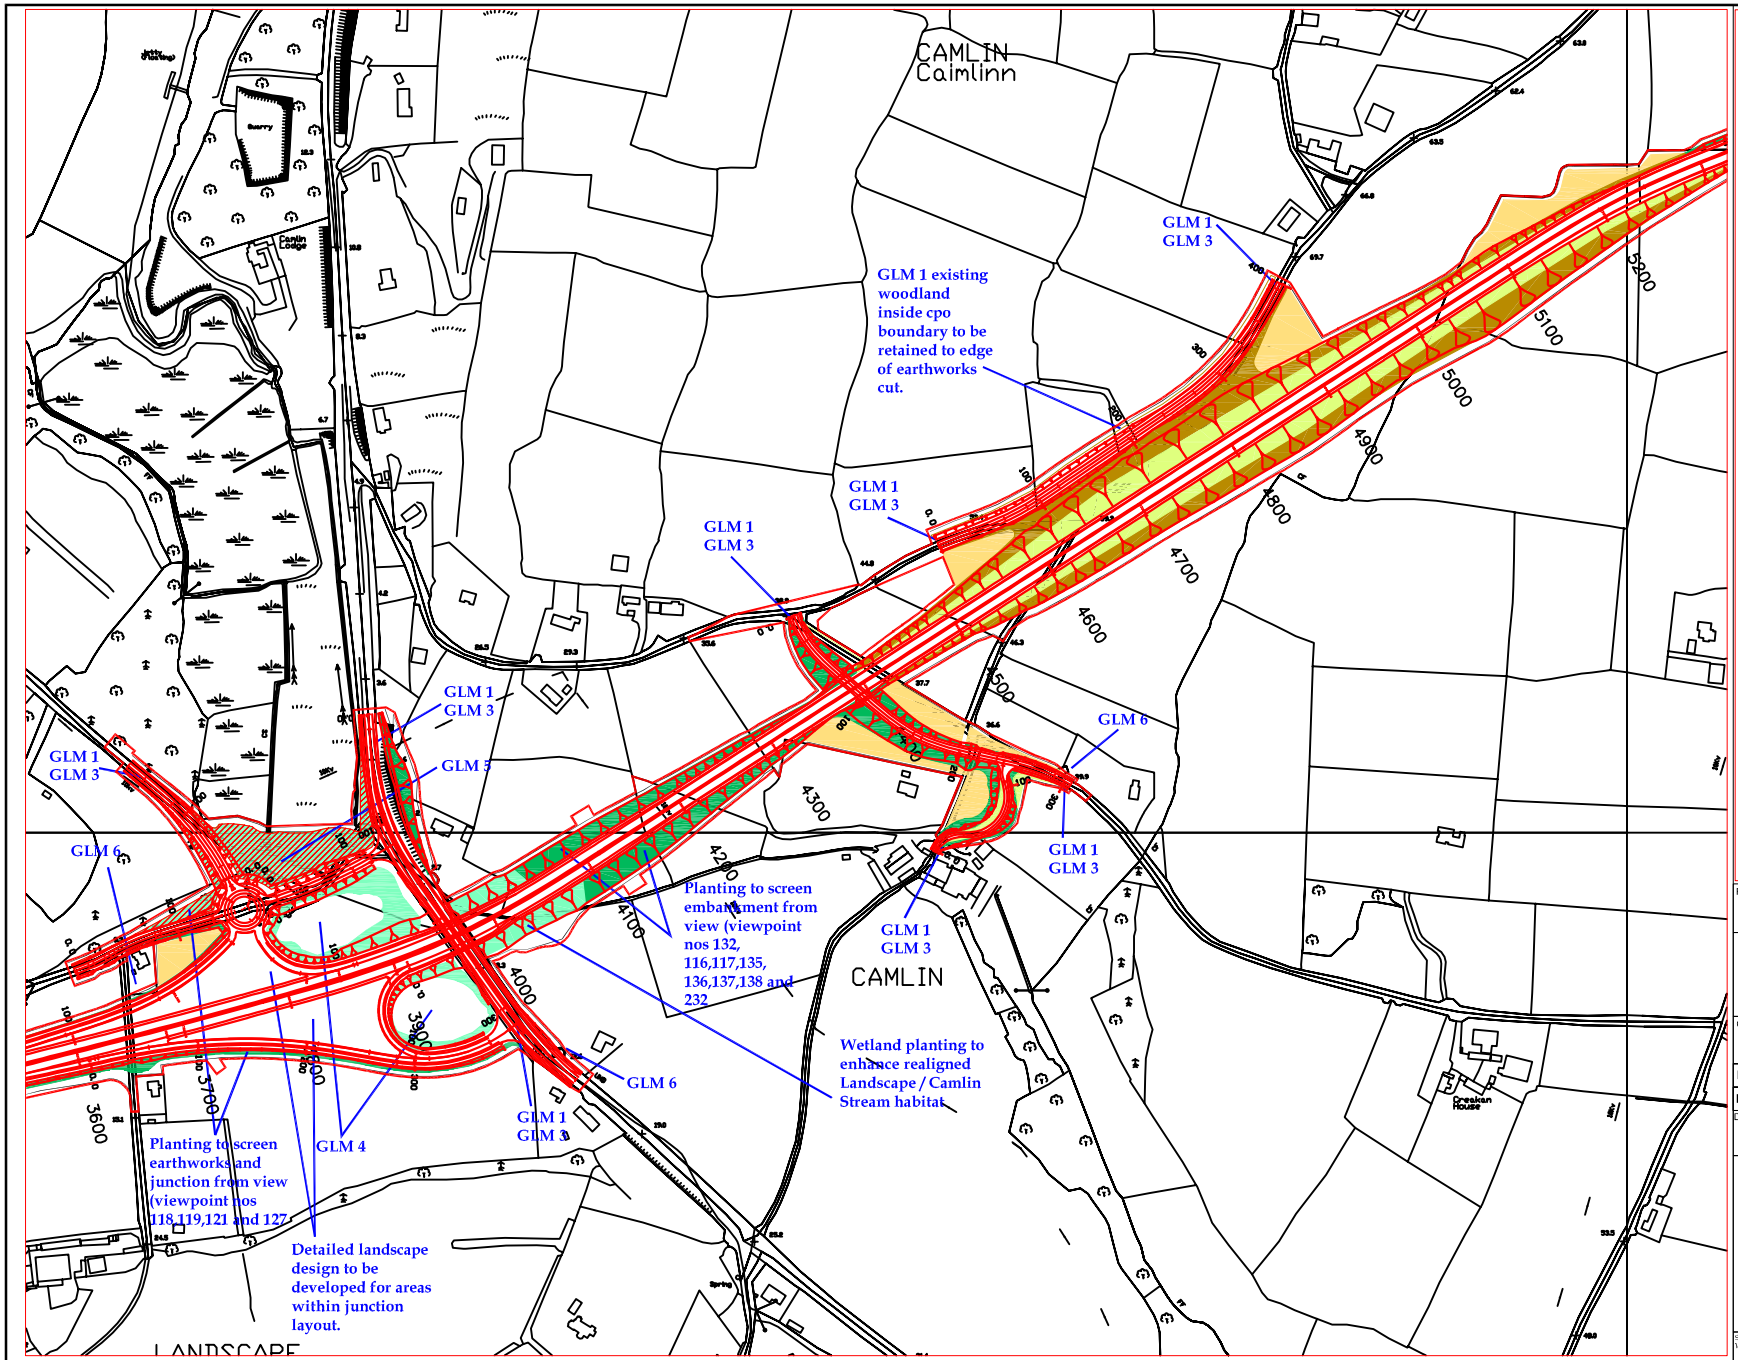

KEY

- Hedgerow (GLM 2)
- Woodland and shrub understorey
- Wetland planting
- Woodland planting with species for visual screening
- Shrub mix planting
- Meadow / seeded areas
- Landscape treatment to match adjacent landcover or habitat.
- Habitat mosaic approach to landscape treatment
- Proposed location for mammal crossing

GLM General landscape Mitigation measures

GLM 1 Retain and protect existing vegetation

GLM 2 hedgerow planting to mitigate vegetation loss and habitat fragmentation.

GLM 3 Landscape treatment will seek to integrate proposed road tie in to match local landscape character.

GLM 4 Storm Control Areas will be designed to natural rather than geometric plan profile. landscape treatment is to support a viable wetland habitat and become attractive new feature.

GLM 5 Vegetation to be introduced to compensate for losses.

GLM 6 Possible requirement for landscape accommodation works.

GLM 7 Hedgerow planting and fencing to be set out in accordance with standard detail for proposed mammal crossing.

Scale 0 10 50 100

PROJECT: New Ross Bypass EIS

TITLE: Preliminary Landscape Design

CLIENT: Wexford County Council

SIZE: A3

DATE: 03.10.2007 | CHECKED: BD | PROJECT: 0028699

DRAWN: EO'C | APPROVED: EOC | SCALE: As Shown

DRAWING: Figure 9.6e

REV: 0

ERM
Suite 508, The Capel Building,
Mary's Abbey,
Dublin 7,
Ireland.
Tel: +353 (0)1 814 7700
Fax: +353 (0)1 814 7777

SOURCE Reproduced from Ordnance Survey digital map data. All rights reserved. Licence numbers Wexford/CCMA/98/02 and Kilkenny/CCMA/03/07

ERM This print is confidential and is supplied on the understanding that it will be used only as a record or to identify or inspect parts, concepts or designs and that it is not disclosed to other persons or to be used for construction purposes without permission.

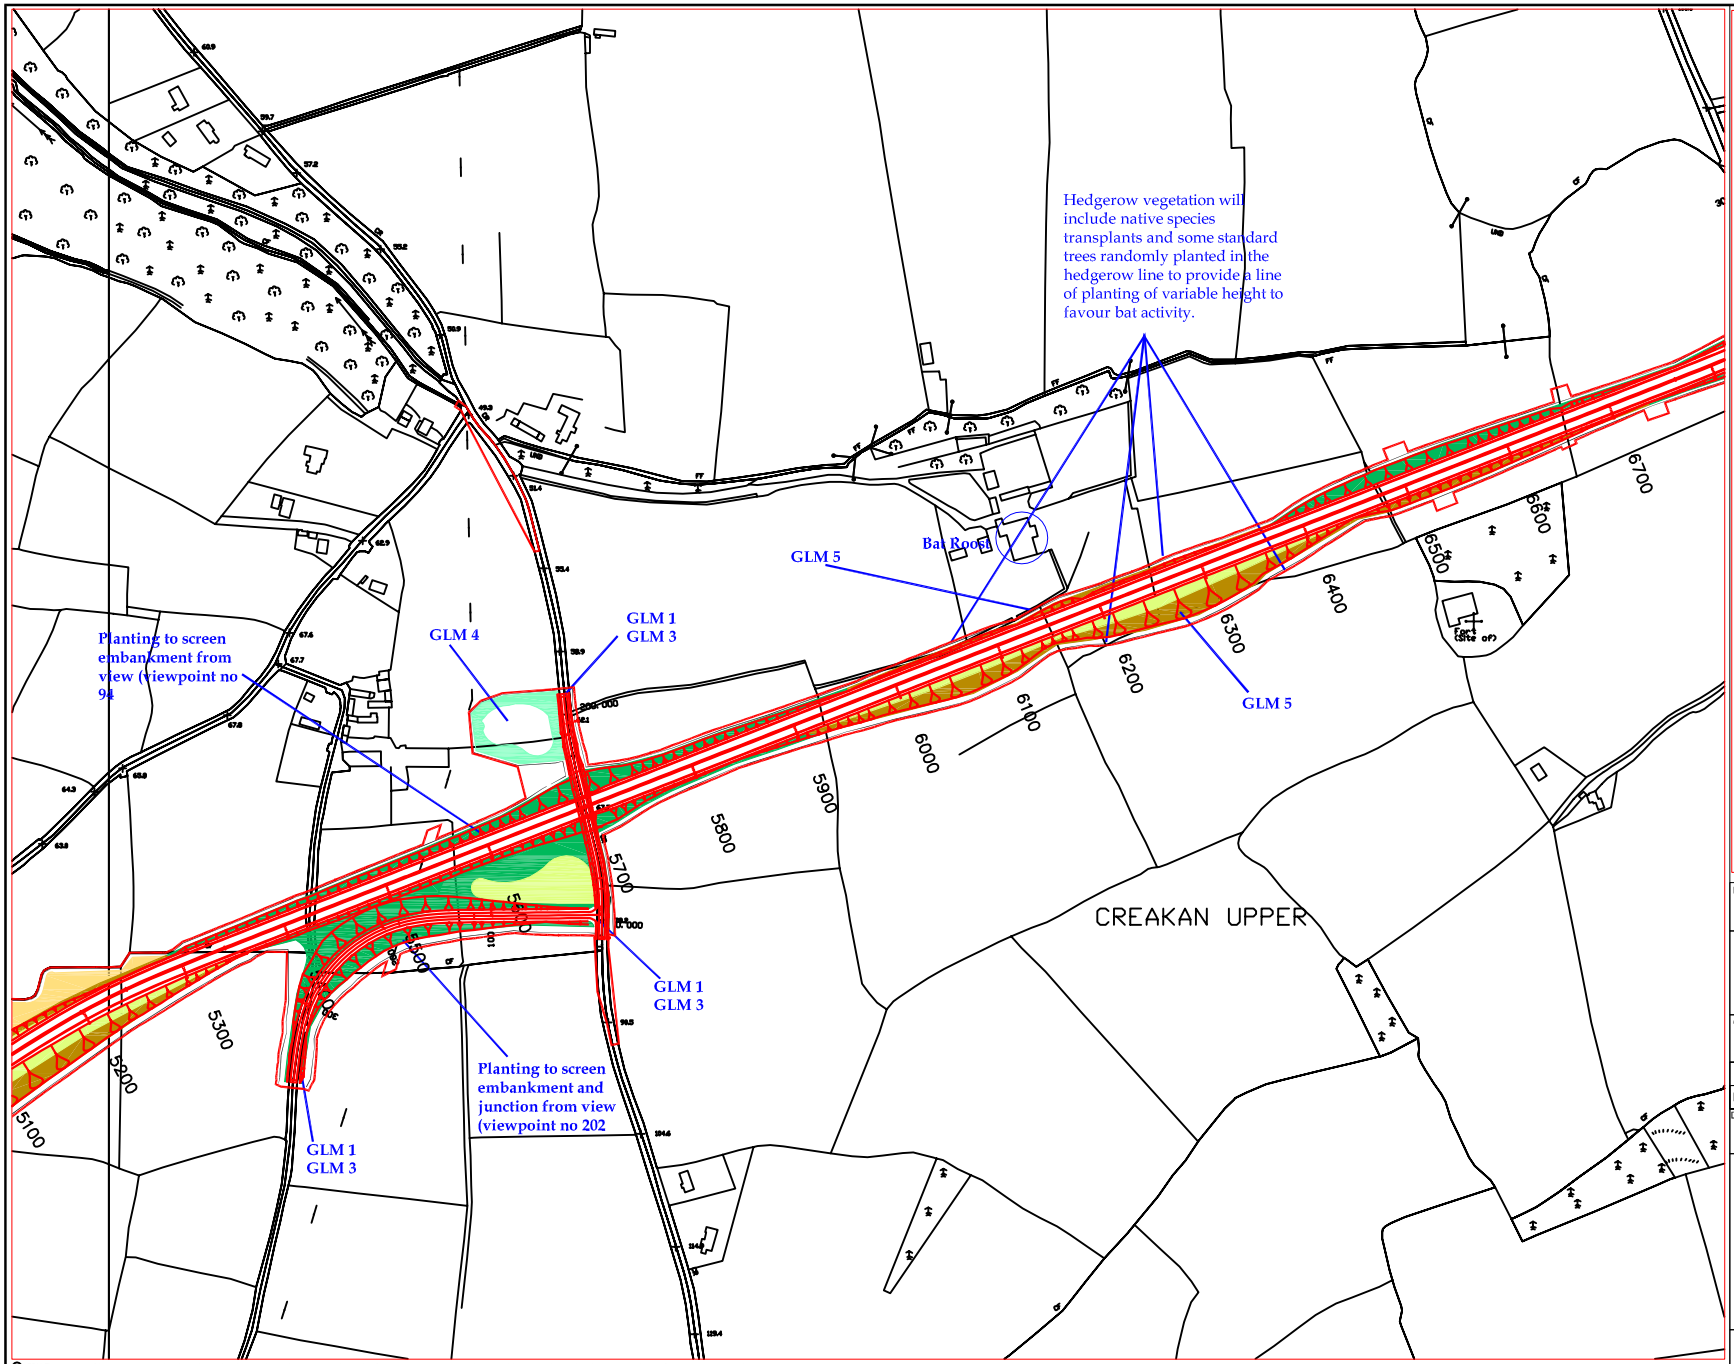

KEY

- Hedgerow (GLM 2)
- Woodland and shrub understorey
- Wetland planting
- Woodland planting with species for visual screening
- Shrub mix planting
- Meadow / seeded areas
- Landscape treatment to match adjacent landcover or habitat.
- Habitat mosaic approach to landscape treatment
- Proposed location for mammal crossing

GLM General landscape Mitigation measures

GLM 1 Retain and protect existing vegetation

GLM 2 hedgerow planting to mitigate vegetation loss and habitat fragmentation.

GLM 3 Landscape treatment will seek to integrate proposed road tie in to match local landscape character.

GLM 4 Storm Control Areas will be designed to natural rather than geometric plan profile. landscape treatment is to support a viable wetland habitat and become attractive new feature.

GLM 5 Vegetation to be introduced to compensate for losses.

GLM 6 Possible requirement for landscape accommodation works.

GLM 7 Hedgerow planting and fencing to be set out in accordance with standard detail for proposed mammal crossing.

Scale 0 10 50 100

PROJECT: New Ross Bypass EIS

TITLE: Preliminary Landscape Design

CLIENT: Wexford County Council

SIZE: A3

DATE: 03.10.2007 | CHECKED: BD | PROJECT: 0028699

DRAWN: EO'C | APPROVED: EOC | SCALE: As Shown

DRAWING: Figure 9.6f

REV: 0

ERM
Suite 508, The Capel Building,
Mary's Abbey,
Dublin 7,
Ireland.
Tel: +353 (0)1 814 7700
Fax: +353 (0)1 814 7777

© ERM. This print is confidential and is supplied on the understanding that it will be used only as a record or to identify or inspect parts, concepts or designs and that it is not disclosed to other persons or to be used for construction purposes without permission.

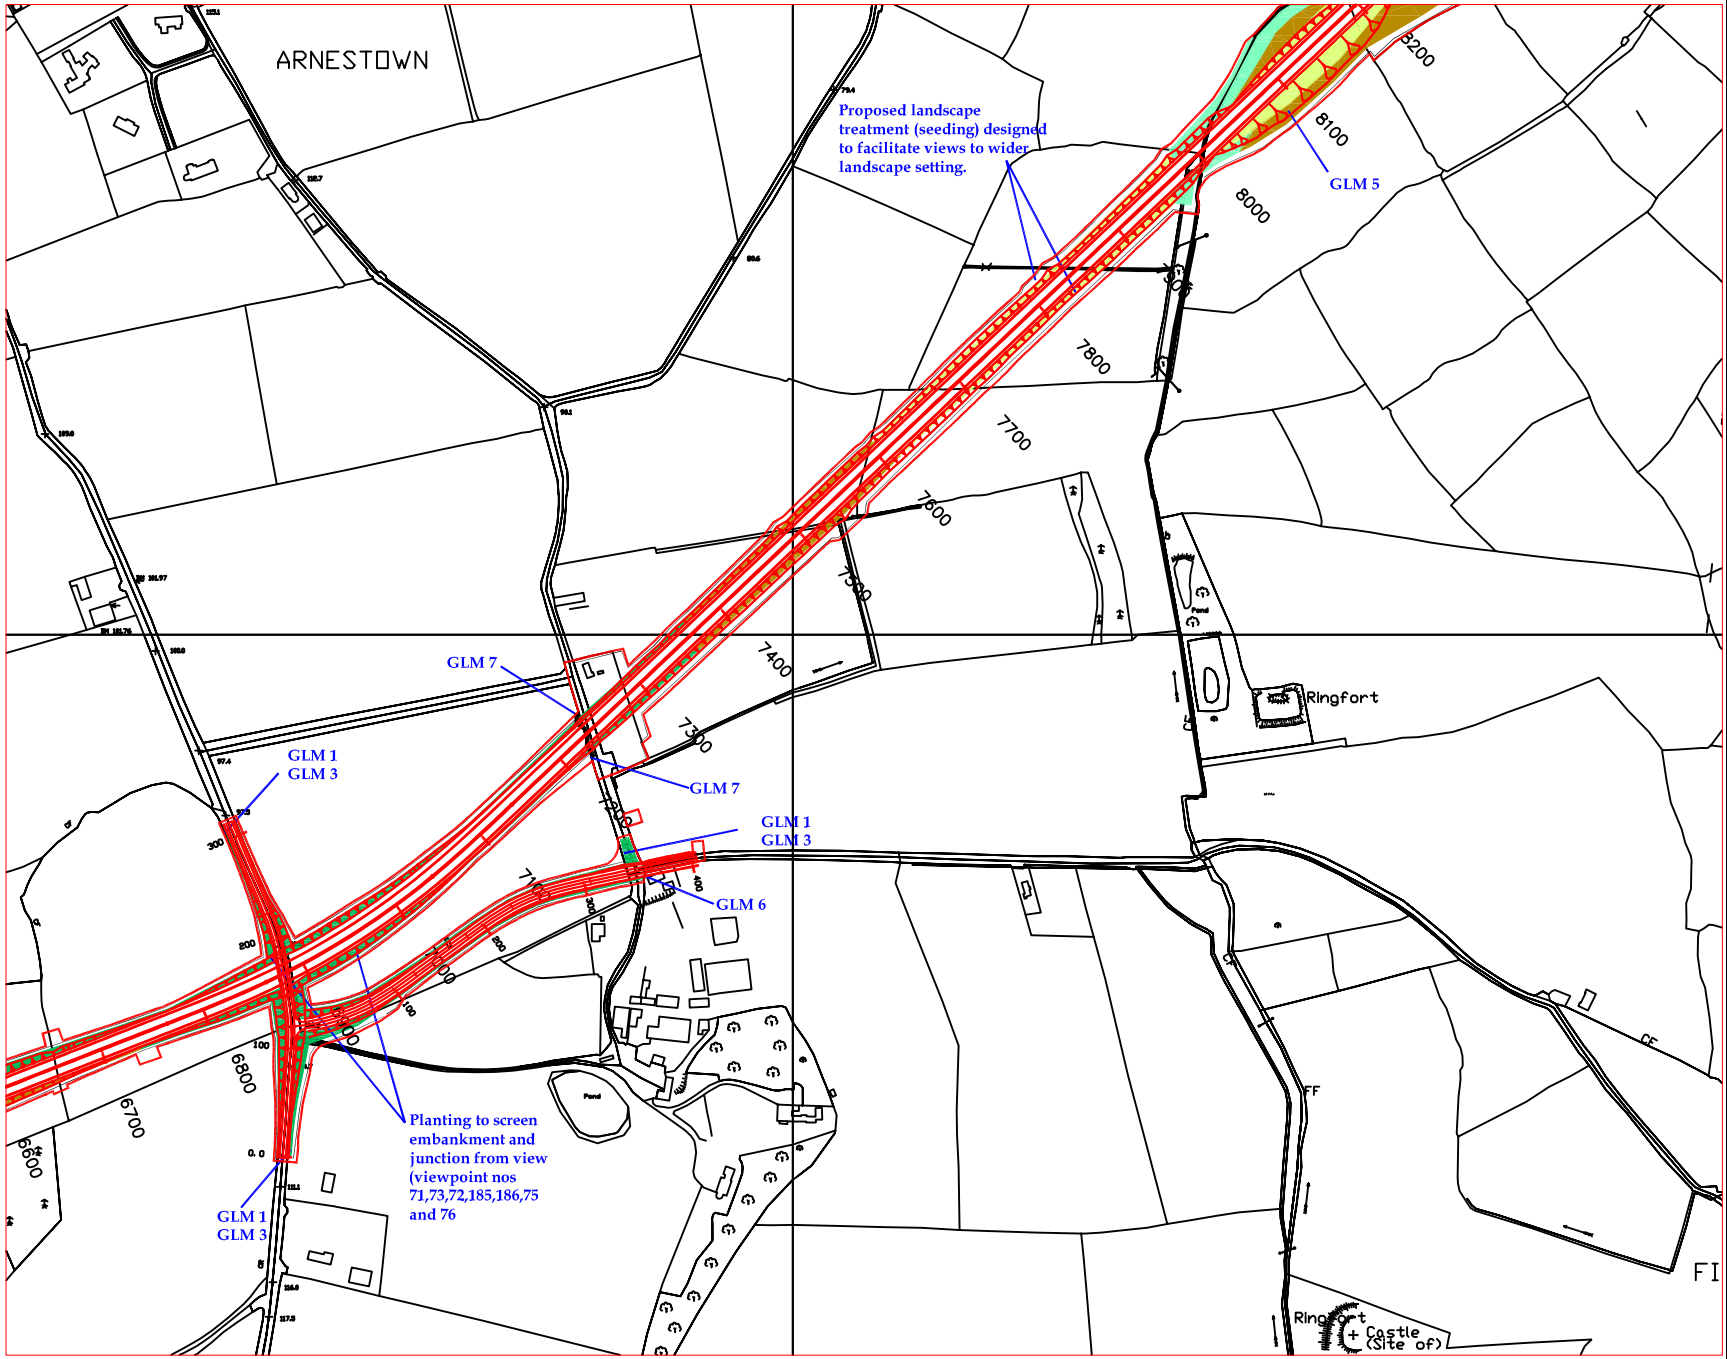

KEY

- Hedgerow (GLM 2)
- Woodland and shrub understorey
- Wetland planting
- Woodland planting with species for visual screening
- Shrub mix planting
- Meadow / seeded areas
- Landscape treatment to match adjacent landcover or habitat.
- Habitat mosaic approach to landscape treatment
- Proposed location for mammal crossing

GLM General landscape Mitigation measures

GLM 1 Retain and protect existing vegetation

GLM 2 hedgerow planting to mitigate vegetation loss and habitat fragmentation.

GLM 3 Landscape treatment will seek to integrate proposed road tie in to match local landscape character.

GLM 4 Storm Control Areas will be designed to natural rather than geometric plan profile. landscape treatment is to support a viable wetland habitat and become attractive new feature.

GLM 5 Vegetation to be introduced to compensate for losses.

GLM 6 Possible requirement for landscape accommodation works.

GLM 7 Hedgerow planting and fencing to be set out in accordance with standard detail for proposed mammal crossing.

Scale 0 10 50 100

PROJECT: New Ross Bypass EIS

TITLE: Preliminary Landscape Design

CLIENT: Wexford County Council

SIZE: A3

DATE: 03.10.2007 | CHECKED: BD | PROJECT: 0028699

DRAWN: EO'C | APPROVED: EOC | SCALE: As Shown

DRAWING: Figure 9.6g

REV: 0

ERM
Suite 508, The Capel Building,
Mary's Abbey,
Dublin 7,
Ireland.
Tel: +353 (0)1 814 7700
Fax: +353 (0)1 814 7777

ERM This print is confidential and is supplied on the understanding that it will be used only as a record or to identify or inspect parts, concepts or designs and that it is not disclosed to other persons or to be used for construction purposes without permission.

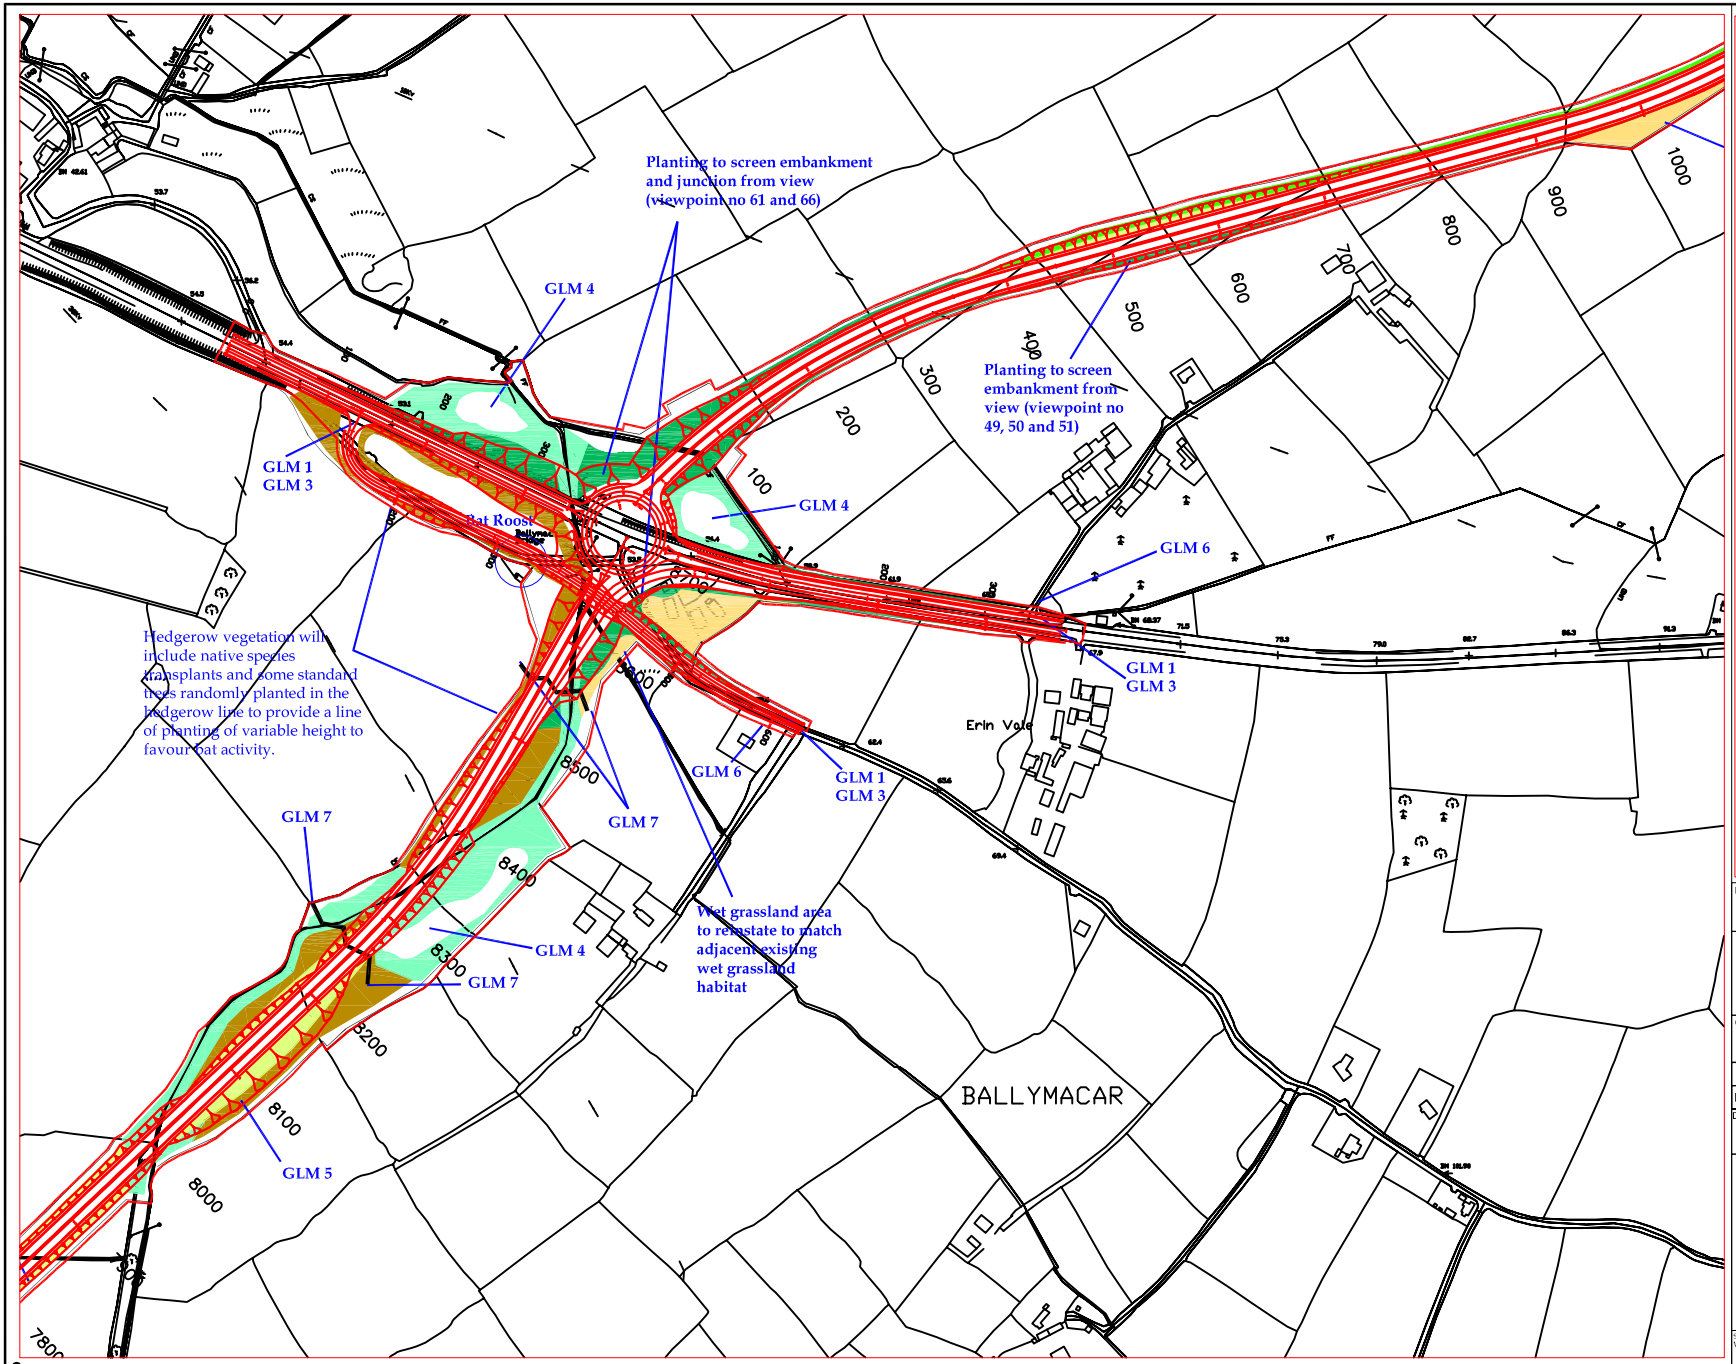

KEY

- Hedgerow (GLM 2)
- Woodland and shrub understorey
- Wetland planting
- Woodland planting with species for visual screening
- Shrub mix planting
- Meadow / seeded areas
- Landscape treatment to match adjacent landcover or habitat.
- Habitat mosaic approach to landscape treatment
- Proposed location for mammal crossing

GLM General landscape Mitigation measures

GLM 1 Retain and protect existing vegetation

GLM 2 hedgerow planting to mitigate vegetation loss and habitat fragmentation.

GLM 3 Landscape treatment will seek to integrate proposed road tie in to match local landscape character.

GLM 4 Storm Control Areas will be designed to natural rather than geometric plan profile. landscape treatment is to support a viable wetland habitat and become attractive new feature.

GLM 5 Vegetation to be introduced to compensate for losses.

GLM 6 Possible requirement for landscape accommodation works.

GLM 7 Hedgerow planting and fencing to be set out in accordance with standard detail for proposed mammal crossing.

Scale 0 20 50 200

PROJECT: New Ross Bypass EIS

TITLE: Preliminary Landscape Design

CLIENT: Wexford County Council

SIZE: A3

DATE: 03.10.2007 | CHECKED: BD | PROJECT: 0028699

DRAWN: EO'C | APPROVED: EOC | SCALE: As Shown

DRAWING: Figure 9.6h

REV: 0

ERM
Suite 508, The Capel Building,
Mary's Abbey,
Dublin 7,
Ireland.
Tel: +353 (0)1 814 7700
Fax: +353 (0)1 814 7777

SOURCE Reproduced from Ordnance Survey digital map data. All rights reserved. Licence numbers Wexford/CCMA/98/02 and Kilkenny/CCMA/05/07

ERM. This print is confidential and is supplied on the understanding that it will be used only as a record or to identify or inspect parts, concepts or designs and that it is not disclosed to other persons or to be used for construction purposes without permission.

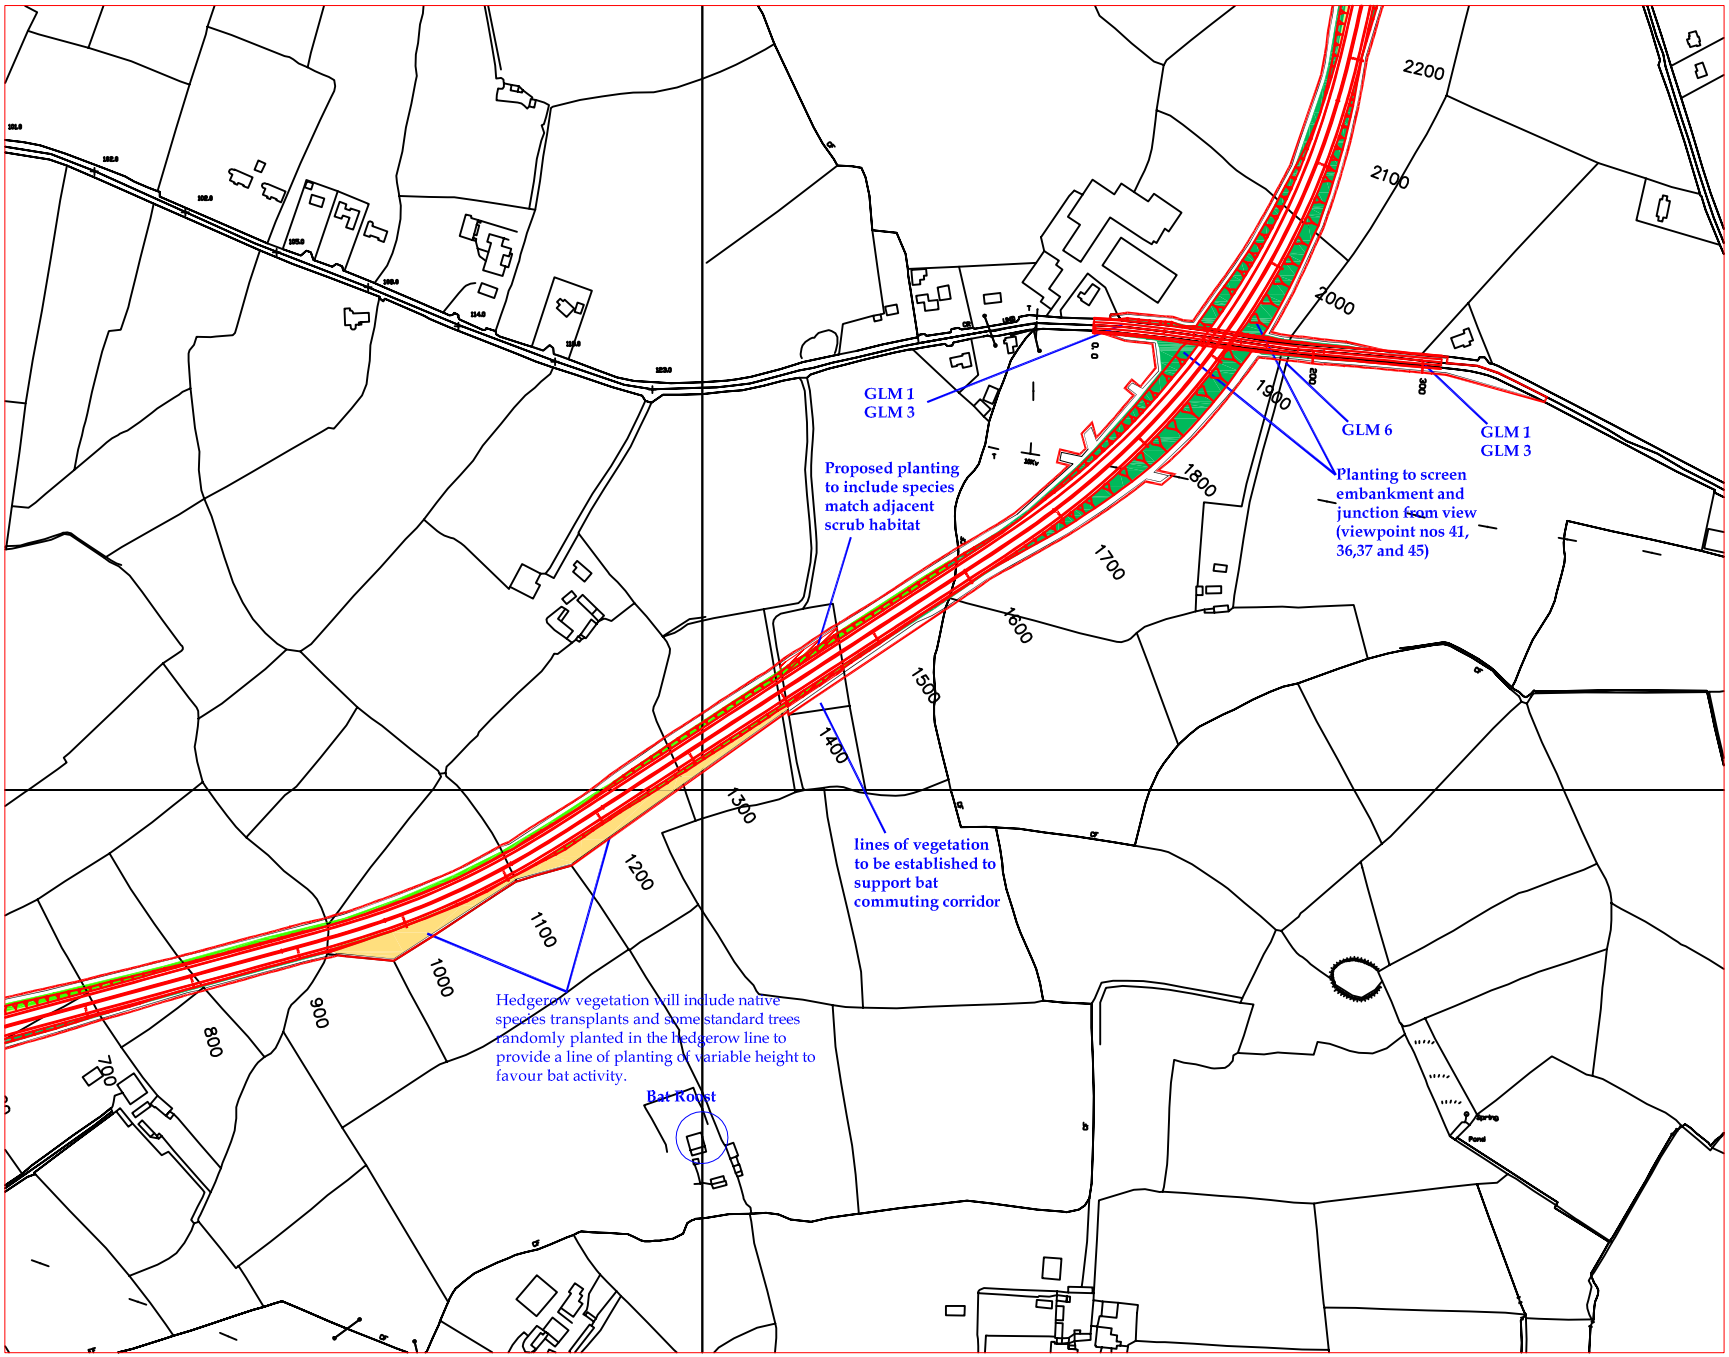

KEY

- Hedgerow (GLM 2)
- Woodland and shrub understorey
- Wetland planting
- Woodland planting with species for visual screening
- Shrub mix planting
- Meadow / seeded areas
- Landscape treatment to match adjacent landcover or habitat.
- Habitat mosaic approach to landscape treatment
- Proposed location for mammal crossing

GLM General landscape Mitigation measures

GLM 1 / GLM 2 Retain and protect existing vegetation hedgerow planting to mitigate vegetation loss and habitat fragmentation.

GLM 3 Landscape treatment will seek to integrate proposed road tie in to match local landscape character.

GLM 4 Storm Control Areas will be designed to natural rather than geometric plan profile. landscape treatment is to support a viable wetland habitat and become attractive new feature.

GLM 5 Vegetation to be introduced to compensate for losses.

GLM 6 Possible requirement for landscape accommodation works.

GLM 7 Hedgerow planting and fencing to be set out in accordance with standard detail for proposed mammal crossing.

Scale 0 10 50 100

PROJECT: New Ross Bypass EIS

TITLE: Preliminary Landscape Design

CLIENT: Wexford County Council

SIZE: A3

DATE: 03.10.2007 | CHECKED: BD | PROJECT: 0028699

DRAWN: EO'C | APPROVED: EOC | SCALE: As Shown

DRAWING: Figure 9.6j

REV: 0

ERM
Suite 508, The Capel Building,
Mary's Abbey,
Dublin 7,
Ireland.
Tel: +353 (0)1 814 7700
Fax: +353 (0)1 814 7777

SOURCE Reproduced from Ordnance Survey digital map data. All rights reserved. Licence numbers Wexford/CCMA/98/02 and Kilkenny/CCMA/03/07

ERM This print is confidential and is supplied on the understanding that it will be used only as a record or to identify or inspect parts, concepts or designs and that it is not disclosed to other persons or to be used for construction purposes without permission.

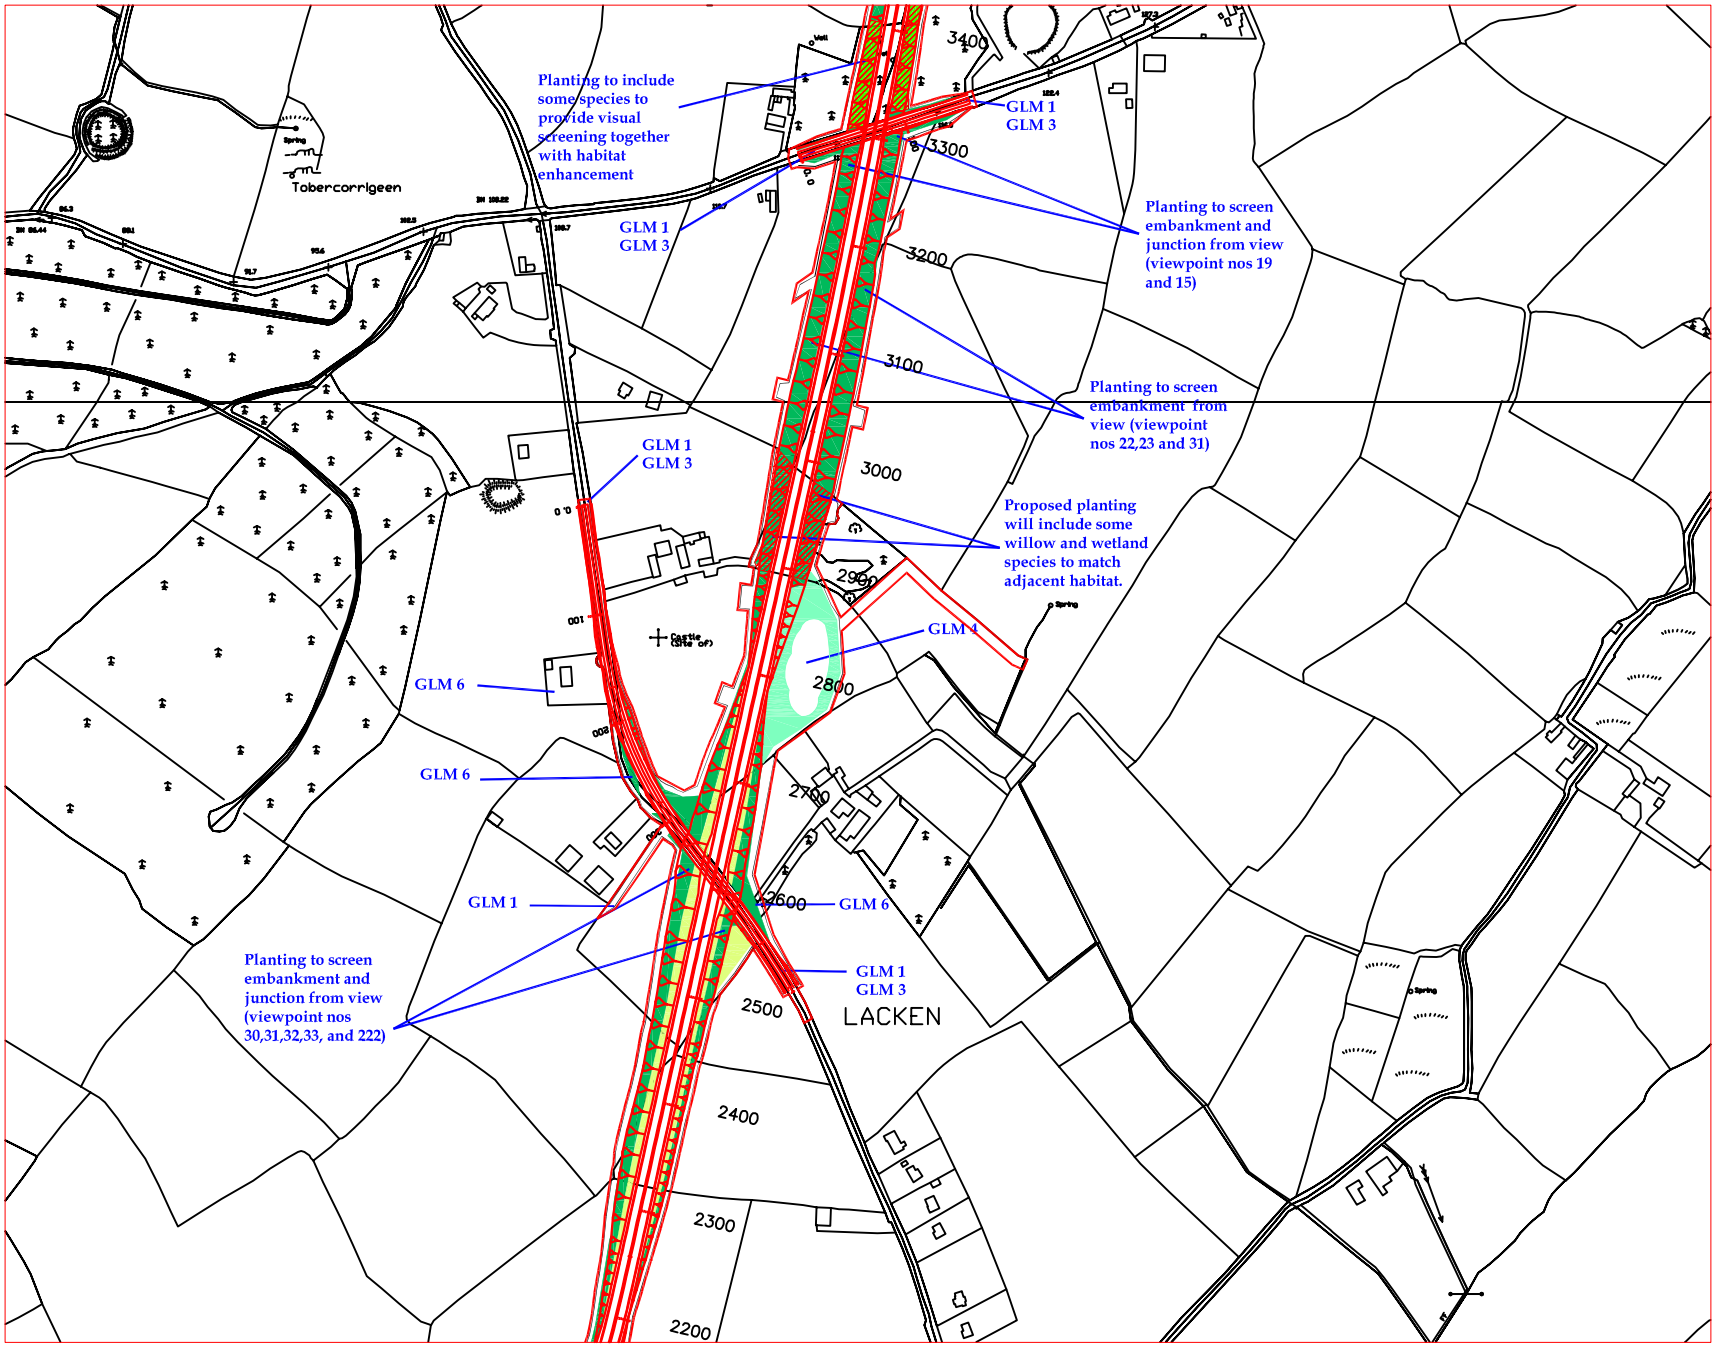

KEY

- Hedgerow (GLM 2)
- Woodland and shrub understorey
- Wetland planting
- Woodland planting with species for visual screening
- Shrub mix planting
- Meadow / seeded areas
- Landscape treatment to match adjacent landcover or habitat.
- Habitat mosaic approach to landscape treatment
- Proposed location for mammal crossing

GLM — General landscape Mitigation measures

GLM 1 — Retain and protect existing vegetation

GLM 2 — hedgerow planting to mitigate vegetation loss and habitat fragmentation.

GLM 3 — Landscape treatment will seek to integrate proposed road tie in to match local landscape character.

GLM 4 — Storm Control Areas will be designed to natural rather than geometric plan profile. landscape treatment is to support a viable wetland habitat and become attractive new feature.

GLM 5 — Vegetation to be introduced to compensate for losses.

GLM 6 — Possible requirement for landscape accommodation works.

GLM 7 — Hedgerow planting and fencing to be set out in accordance with standard detail for proposed mammal crossing.

Scale 0 10 50 100

PROJECT: New Ross Bypass EIS

TITLE: Preliminary Landscape Design

CLIENT: Wexford County Council

SIZE: A3

DATE: 03.10.2007 | CHECKED: BD | PROJECT: 0028699

DRAWN: EO'C | APPROVED: EOC | SCALE: As Shown

DRAWING: Figure 9.6k

REV: 0

ERM
Suite 508, The Capel Building,
Mary's Abbey,
Dublin 7,
Ireland.
Tel: +353 (0)1 814 7700
Fax: +353 (0)1 814 7777

SOURCE: Reproduced from Ordnance Survey digital map data. All rights reserved. Licence numbers Wexford/CCMA/98/02 and Kilkenny/CCMA/03/07

ERM This print is confidential and is supplied on the understanding that it will be used only as a record or to identify or inspect parts, concepts or designs and that it is not disclosed to other persons or to be used for construction purposes without permission.

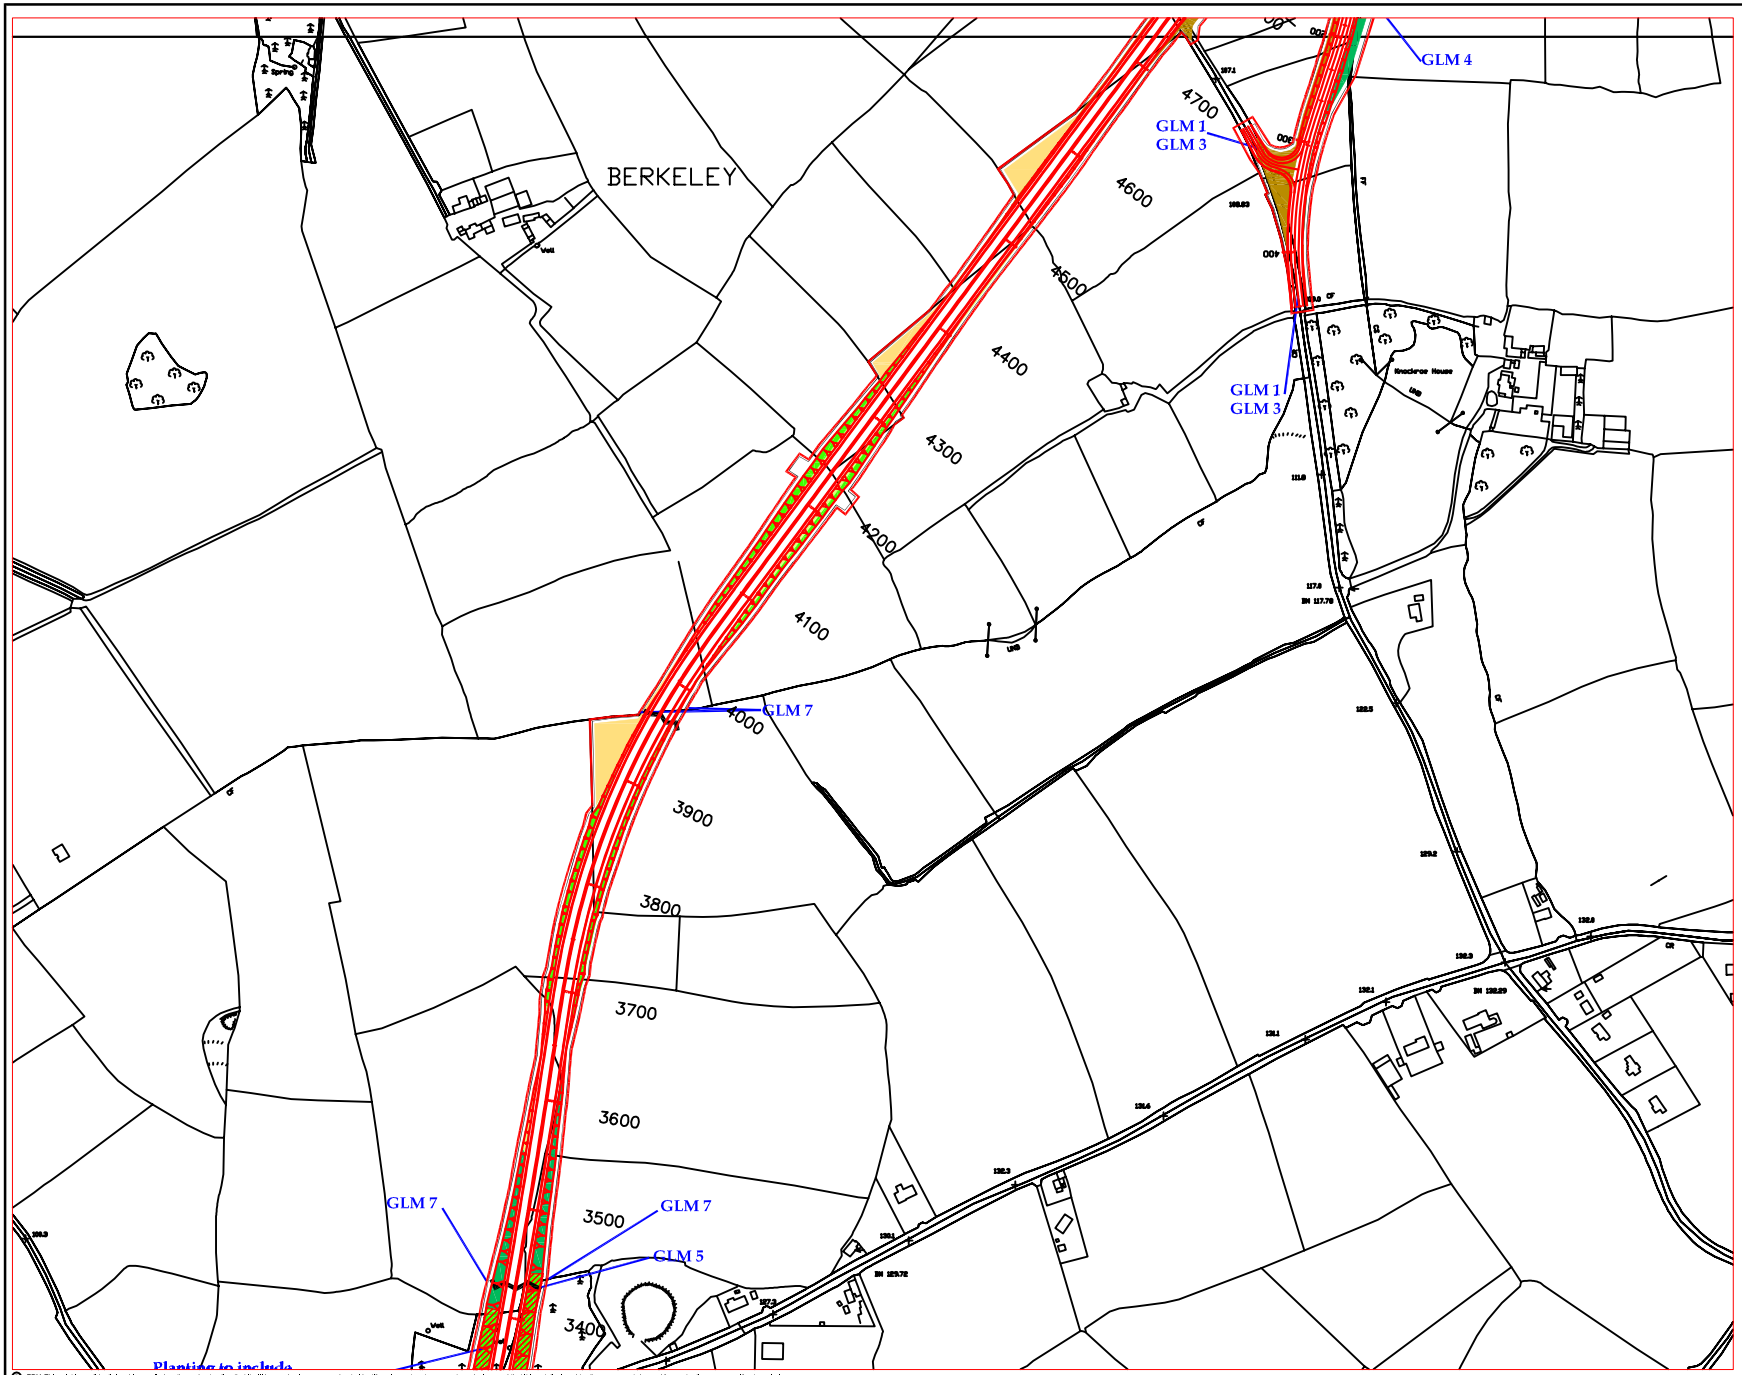

KEY

- Hedgerow (GLM 2)
- Woodland and shrub understorey
- Wetland planting
- Woodland planting with species for visual screening
- Shrub mix planting
- Meadow / seeded areas
- Landscape treatment to match adjacent landcover or habitat.
- Habitat mosaic approach to landscape treatment
- Proposed location for mammal crossing

GLM General landscape Mitigation measures

GLM 1 Retain and protect existing vegetation

GLM 2 hedgerow planting to mitigate vegetation loss and habitat fragmentation.

GLM 3 Landscape treatment will seek to integrate proposed road tie in to match local landscape character.

GLM 4 Storm Control Areas will be designed to natural rather than geometric plan profile. landscape treatment is to support a viable wetland habitat and become attractive new feature.

GLM 5 Vegetation to be introduced to compensate for losses.

GLM 6 Possible requirement for landscape accommodation works.

GLM 7 Hedgerow planting and fencing to be set out in accordance with standard detail for proposed mammal crossing.

Scale 0 10 50 100

PROJECT: New Ross Bypass EIS

TITLE: Preliminary Landscape Design

CLIENT: Wexford County Council

SIZE: A3

DATE: 03.10.2007 | CHECKED: BD | PROJECT: 0028699

DRAWN: EO'C | APPROVED: EOC | SCALE: As Shown

DRAWING: Figure 9.6L

REV: 0

ERM
Suite 508, The Capel Building,
Mary's Abbey,
Dublin 7,
Ireland.
Tel: +353 (0)1 814 7700
Fax: +353 (0)1 814 7777

SOURCE Reproduced from Ordnance Survey digital map data. All rights reserved. Licence numbers Wexford/CCMA/98/02 and Kilkenny/CCMA/05/07

ERM This print is confidential and is supplied on the understanding that it will be used only as a record or to identify or inspect parts, concepts or designs and that it is not disclosed to other persons or to be used for construction purposes without permission.

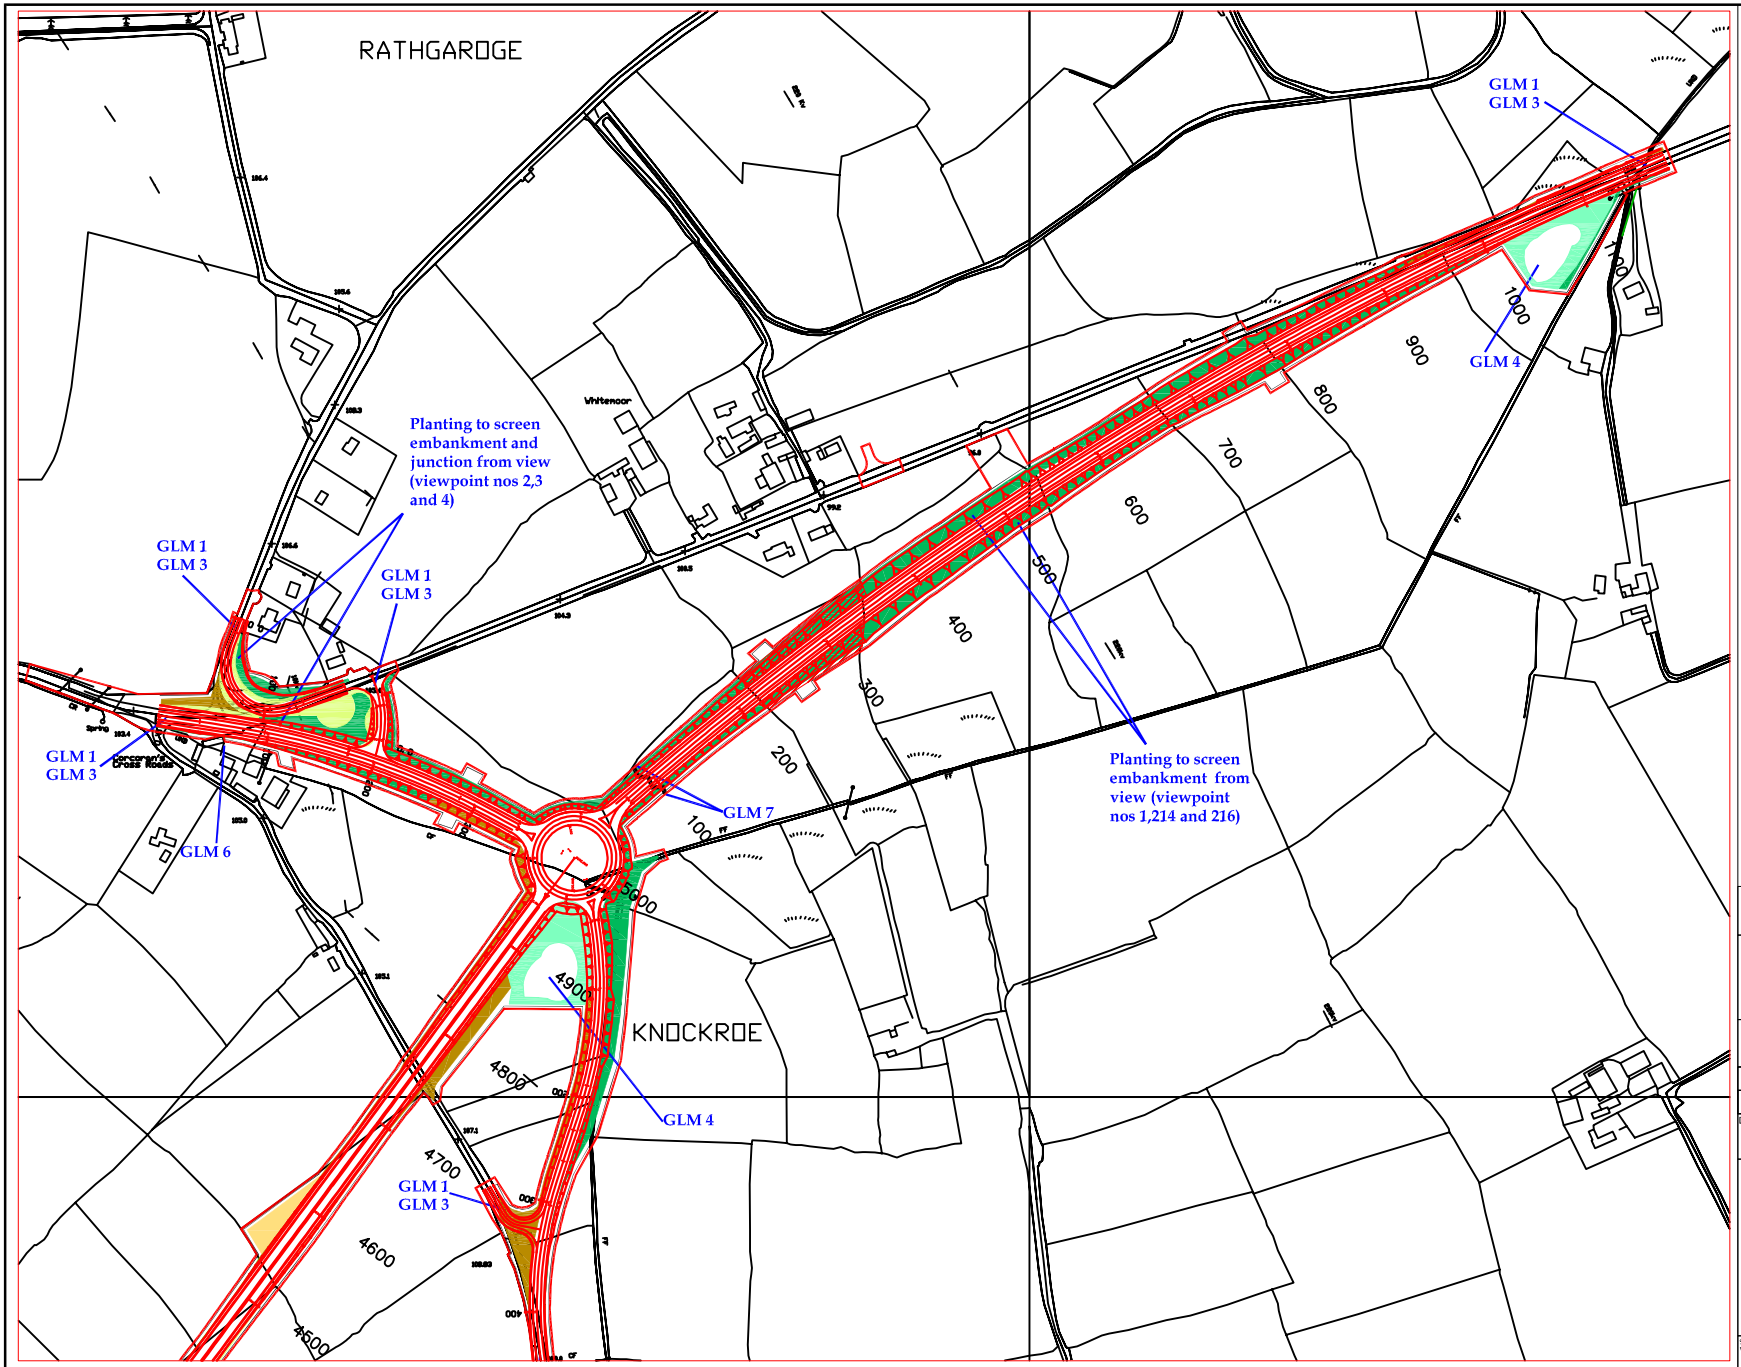

KEY

- Hedgerow (GLM 2)
- Woodland and shrub understorey
- Wetland planting
- Woodland planting with species for visual screening
- Shrub mix planting
- Meadow / seeded areas
- Landscape treatment to match adjacent landcover or habitat.
- Habitat mosaic approach to landscape treatment
- Proposed location for mammal crossing

GLM General landscape Mitigation measures

GLM 1 Retain and protect existing vegetation
GLM 2 hedgerow planting to mitigate vegetation loss and habitat fragmentation.

GLM 3 Landscape treatment will seek to integrate proposed road tie in to match local landscape character.

GLM 4 Storm Control Areas will be designed to natural rather than geometric plan profile. landscape treatment is to support a viable wetland habitat and become attractive new feature.

GLM 5 Vegetation to be introduced to compensate for losses.

GLM 6 Possible requirement for landscape accommodation works.

GLM 7 Hedgerow planting and fencing to be set out in accordance with standard detail for proposed mammal crossing.

Scale 0 10 50 100

PROJECT: New Ross Bypass EIS

TITLE: Preliminary Landscape Design

CLIENT: Wexford County Council

SIZE: A3

DATE: 03.10.2007 | CHECKED: BD | PROJECT: 0028699

DRAWN: EO'C | APPROVED: EOC | SCALE: As Shown

DRAWING: Figure 9.6m

REV: 0

ERM
Suite 508, The Capel Building,
Mary's Abbey,
Dublin 7,
Ireland.
Tel: +353 (0)1 814 7700
Fax: +353 (0)1 814 7777

ERM This print is confidential and is supplied on the understanding that it will be used only as a record or to identify or inspect parts, concepts or designs and that it is not disclosed to other persons or to be used for construction purposes without permission.

SOURCE Reproduced from Ordnance Survey digital map data. All rights reserved. Licence numbers Wexford/CCMA/98/02 and Kilkenny/CCMA/03/07