

Johnstown Castle Recreation & Nature Trail




Project Drawings Book No. 2

August 2026

WEXFORD COUNTY COUNCIL

Proposed Johnstown Castle Recreation & Nature Trail:
Drawing List

Dwg. No.:	Title:	Scale:
000	Location Map	1:15,000
100	Overview Map Southern Route	1:10,000
101	Sh.01 Trail Layout	1:2000
102	Sh.02 Trail Layout	1:2000
103	Sh.03 Trail Layout	1:2000
104	Sh.04 Trail Layout	1:2000
105	Pedestrian Crossing Murrin town School Junction	1:200
106	Landscape Plan St. Martin's GAA	1:600
107	Assaly River Footbridge Layout Plan	1:300
108	Assaly River Footbridge Elevation & Section	1:150
109	Stone Pier Elevations	1:50
110	Typical Cross Sections	1:50

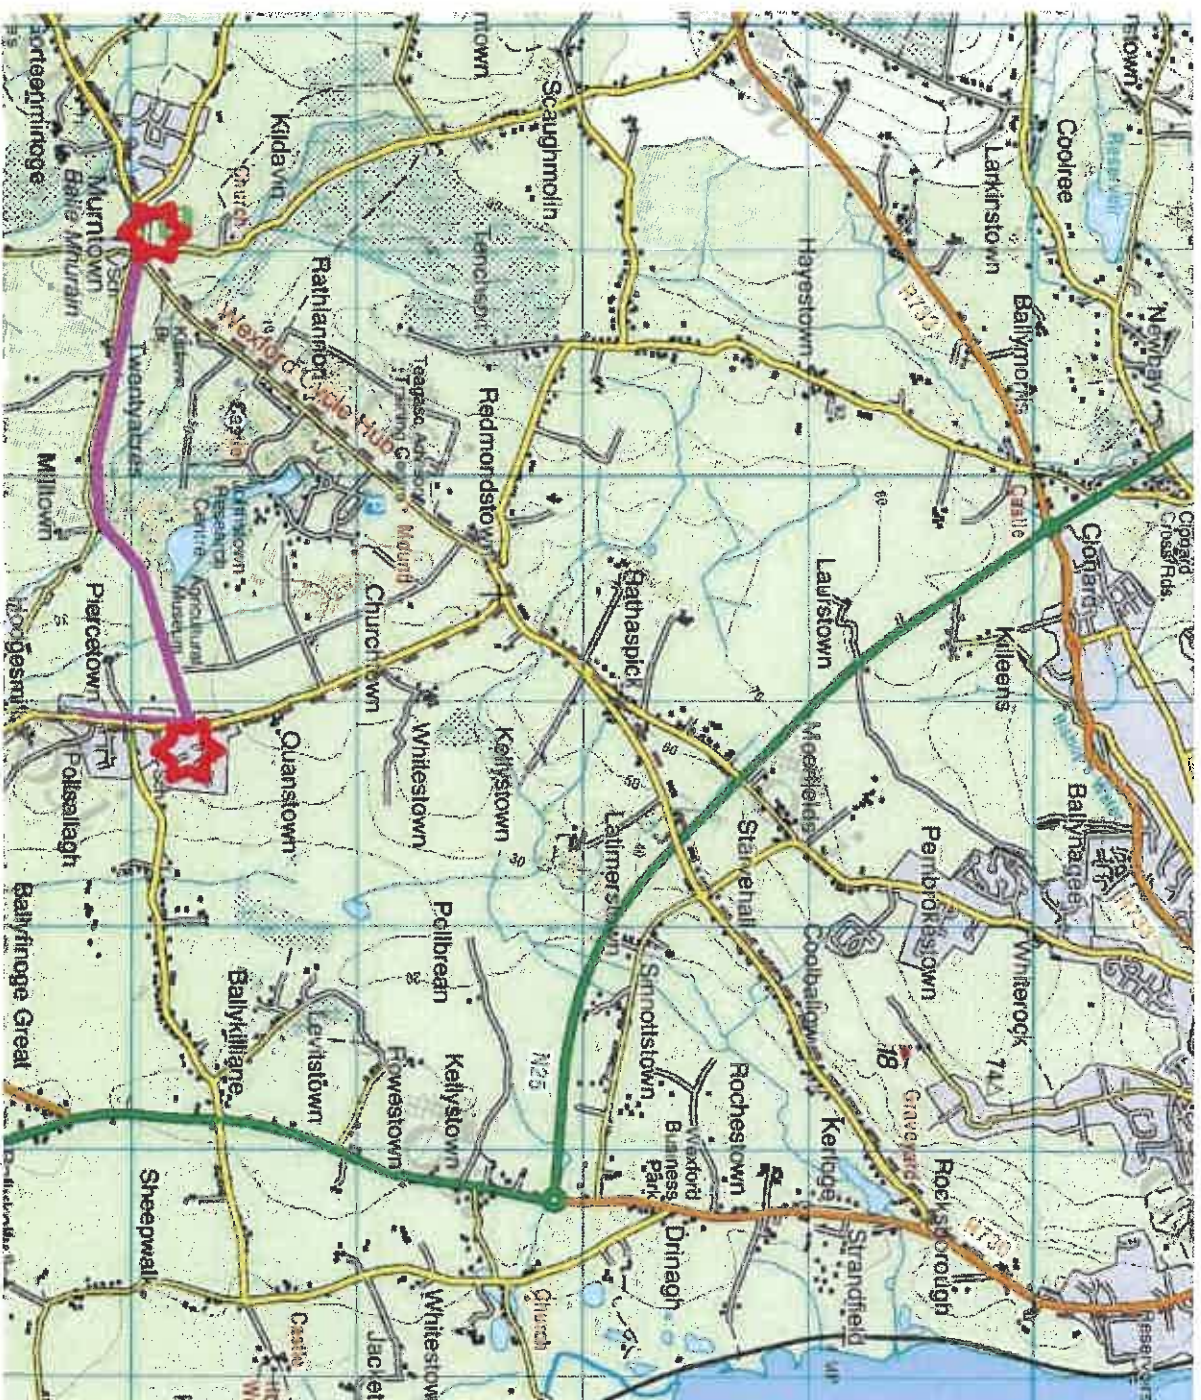

JOHNSTOWN CASTLE RECREATION & NATURE TRAIL

Location Map Drg: P000

[illegible]

These notes apply except where noted otherwise on the drawings or in the specification

GENERAL

1. Do not seal, use only figured dimensions.
2. All dimensions in millimeters, unless stated otherwise.


4. If in doubt, refer to engineer.

1. The proposed site was surveyed on 20 September 2004 to local coordinates and level system was adopted.


[illegible]

West
Wexford County Council
Carneddaw, Wexford,
Y35WY93. 053 9196000,
postmaster@wexfordcoco.ie

Project
Johnstown Castle Recreation
& Nature Trail, 2.5km

Sh.02 TRAIL LAYOUT

Drawing Number	P102			
Rev	A.			

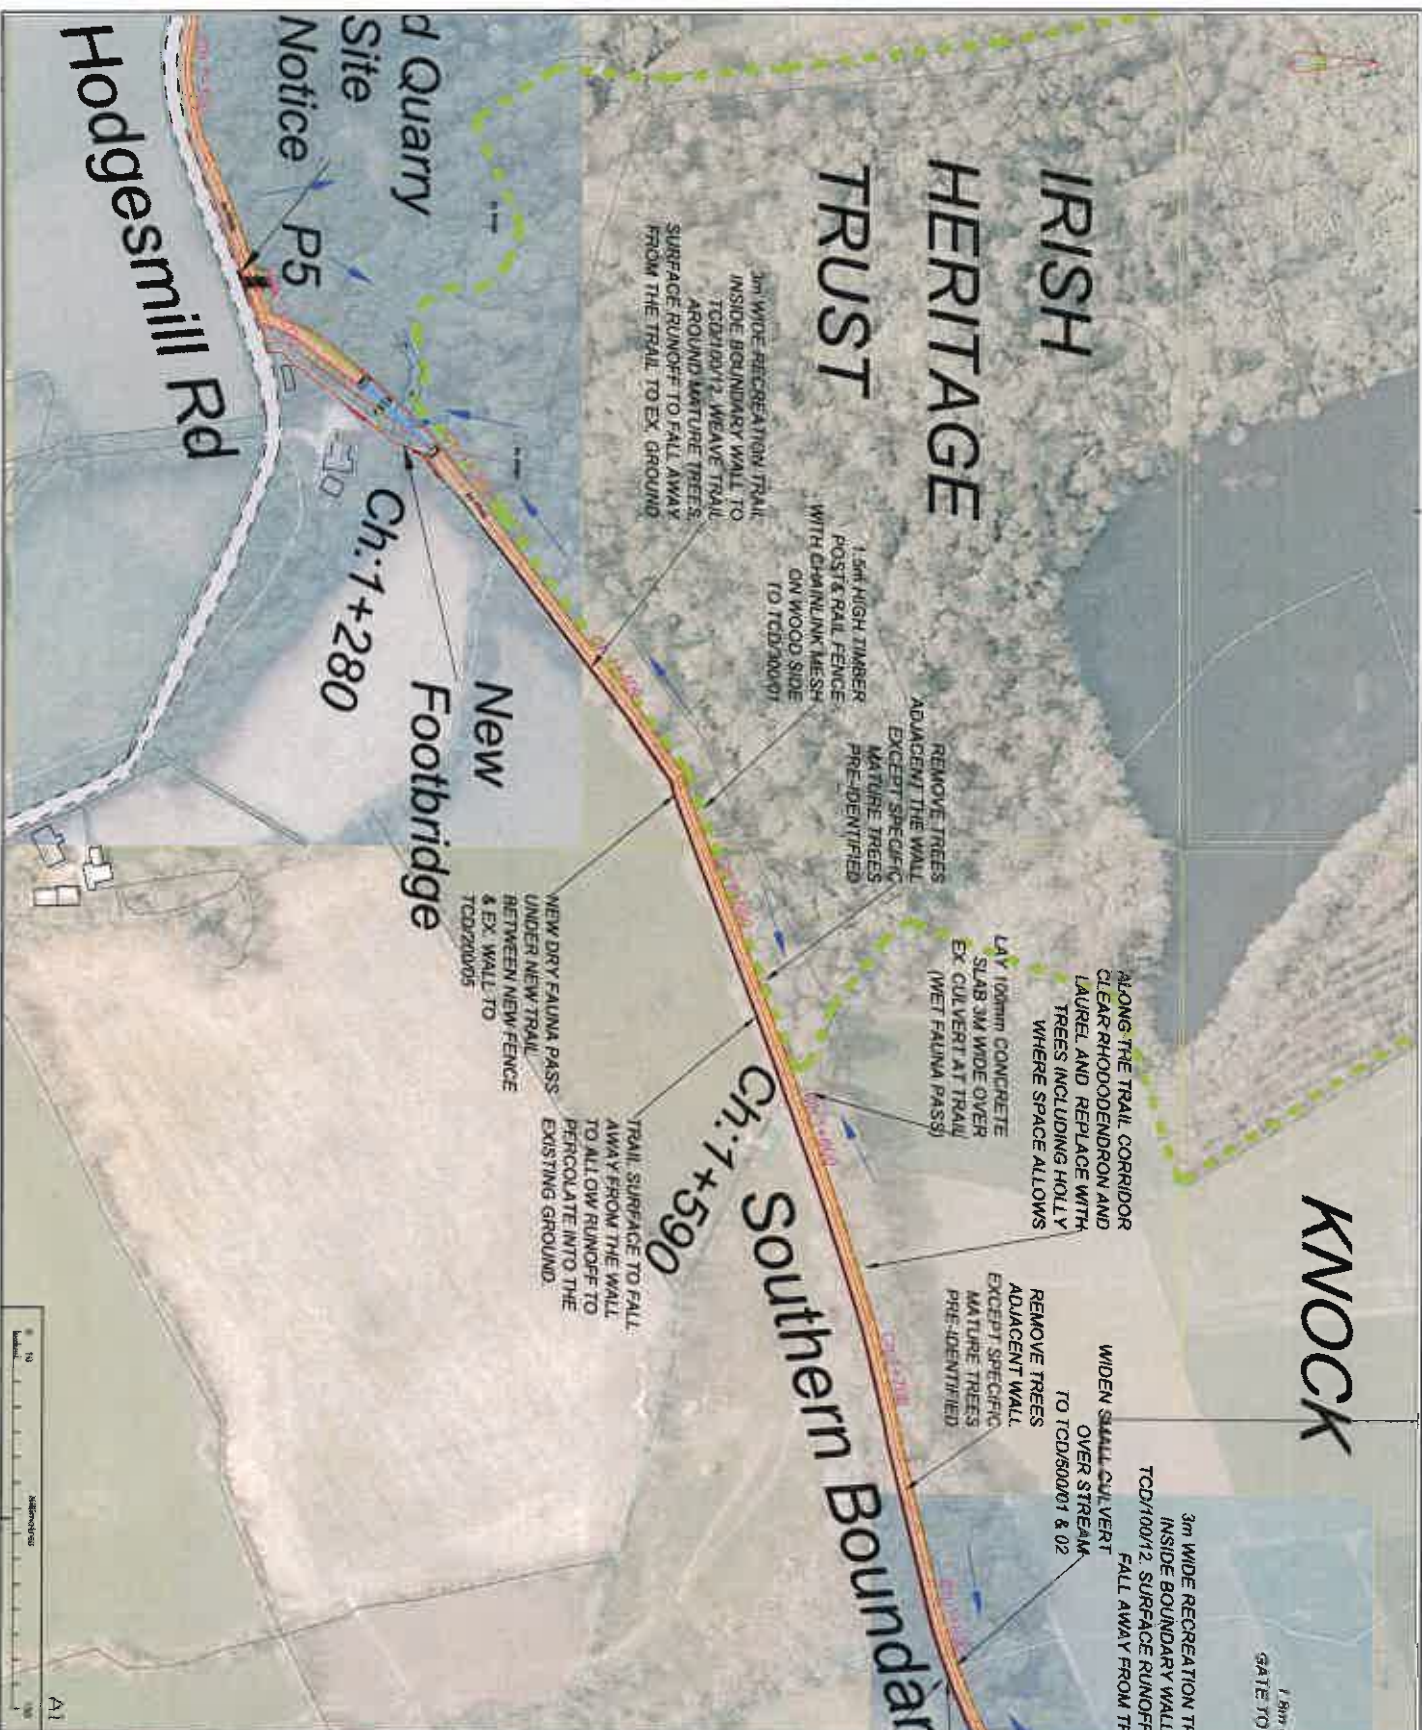

KNOCK

1.5m H
GATE TO

NOTES
These notes apply except where noted otherwise on the drawings or in the specification.


GENERAL

1. Do not scale, use only figure dimensions.
2. All dimensions in millimetres, unless stated otherwise.
3. Levels shown true in metres to Mean Dublin.
4. If in doubt, refer to engineer.

SURVEY

1. The proposed site was surveyed on 20 September 2004 to local coordinates and level system was adopted.

Wexford County Council Wexford County Council Carrigrohane, Wexford Y53H933, 053 9196000 joan.murphy@wexfordcoco.ie		Project Johnstown Castle Recreation & Nature Trail, 25km
Scale 1:2000	Sheet Number P103	Rev A

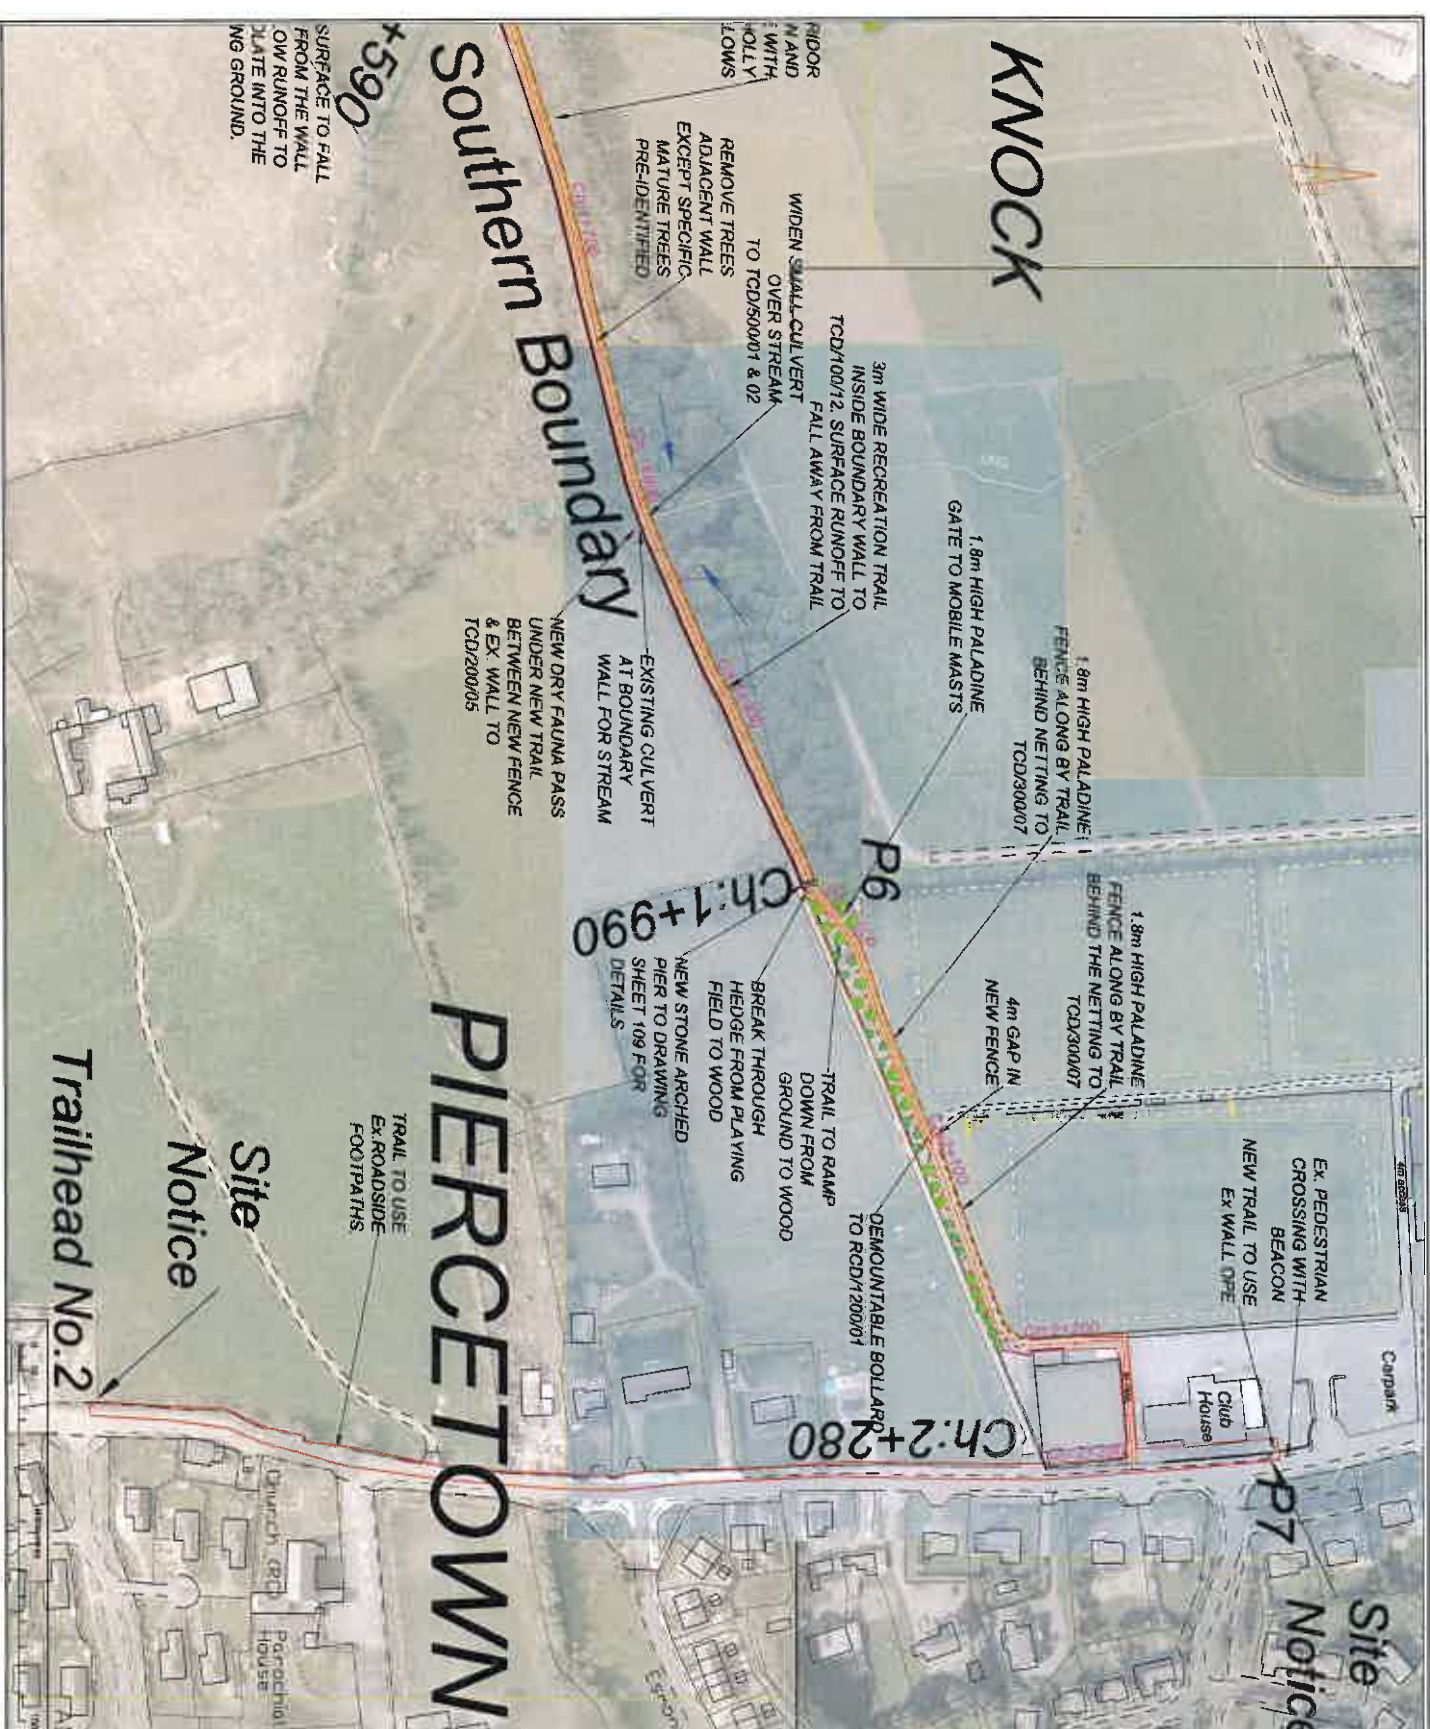

NOTES

These notes apply except where noted otherwise on the drawings or in the specification


GENERAL

1. Do not scale, use only figured dimensions.
2. All dimensions in millimetres, unless stated otherwise.
3. Levels shown thus 1 in metres to Mean Sea Level.
4. If in doubt, refer to engineer

SURVEY


1. The proposed site was surveyed on 20 September 2004 to local coordinates and level system was adopted.

 Wexford County Council	
Wexford County Council Carraigmore, Wexford Y28WY93, 053 9198000 postoffice@wexfordcoco.ie	
Project Joins Town Castle Recreation & Nature Trail, 25km	
S104 TRAIL LAYOUT	
Scale 1:2000	Drawn P104
Drawn P104	By A.

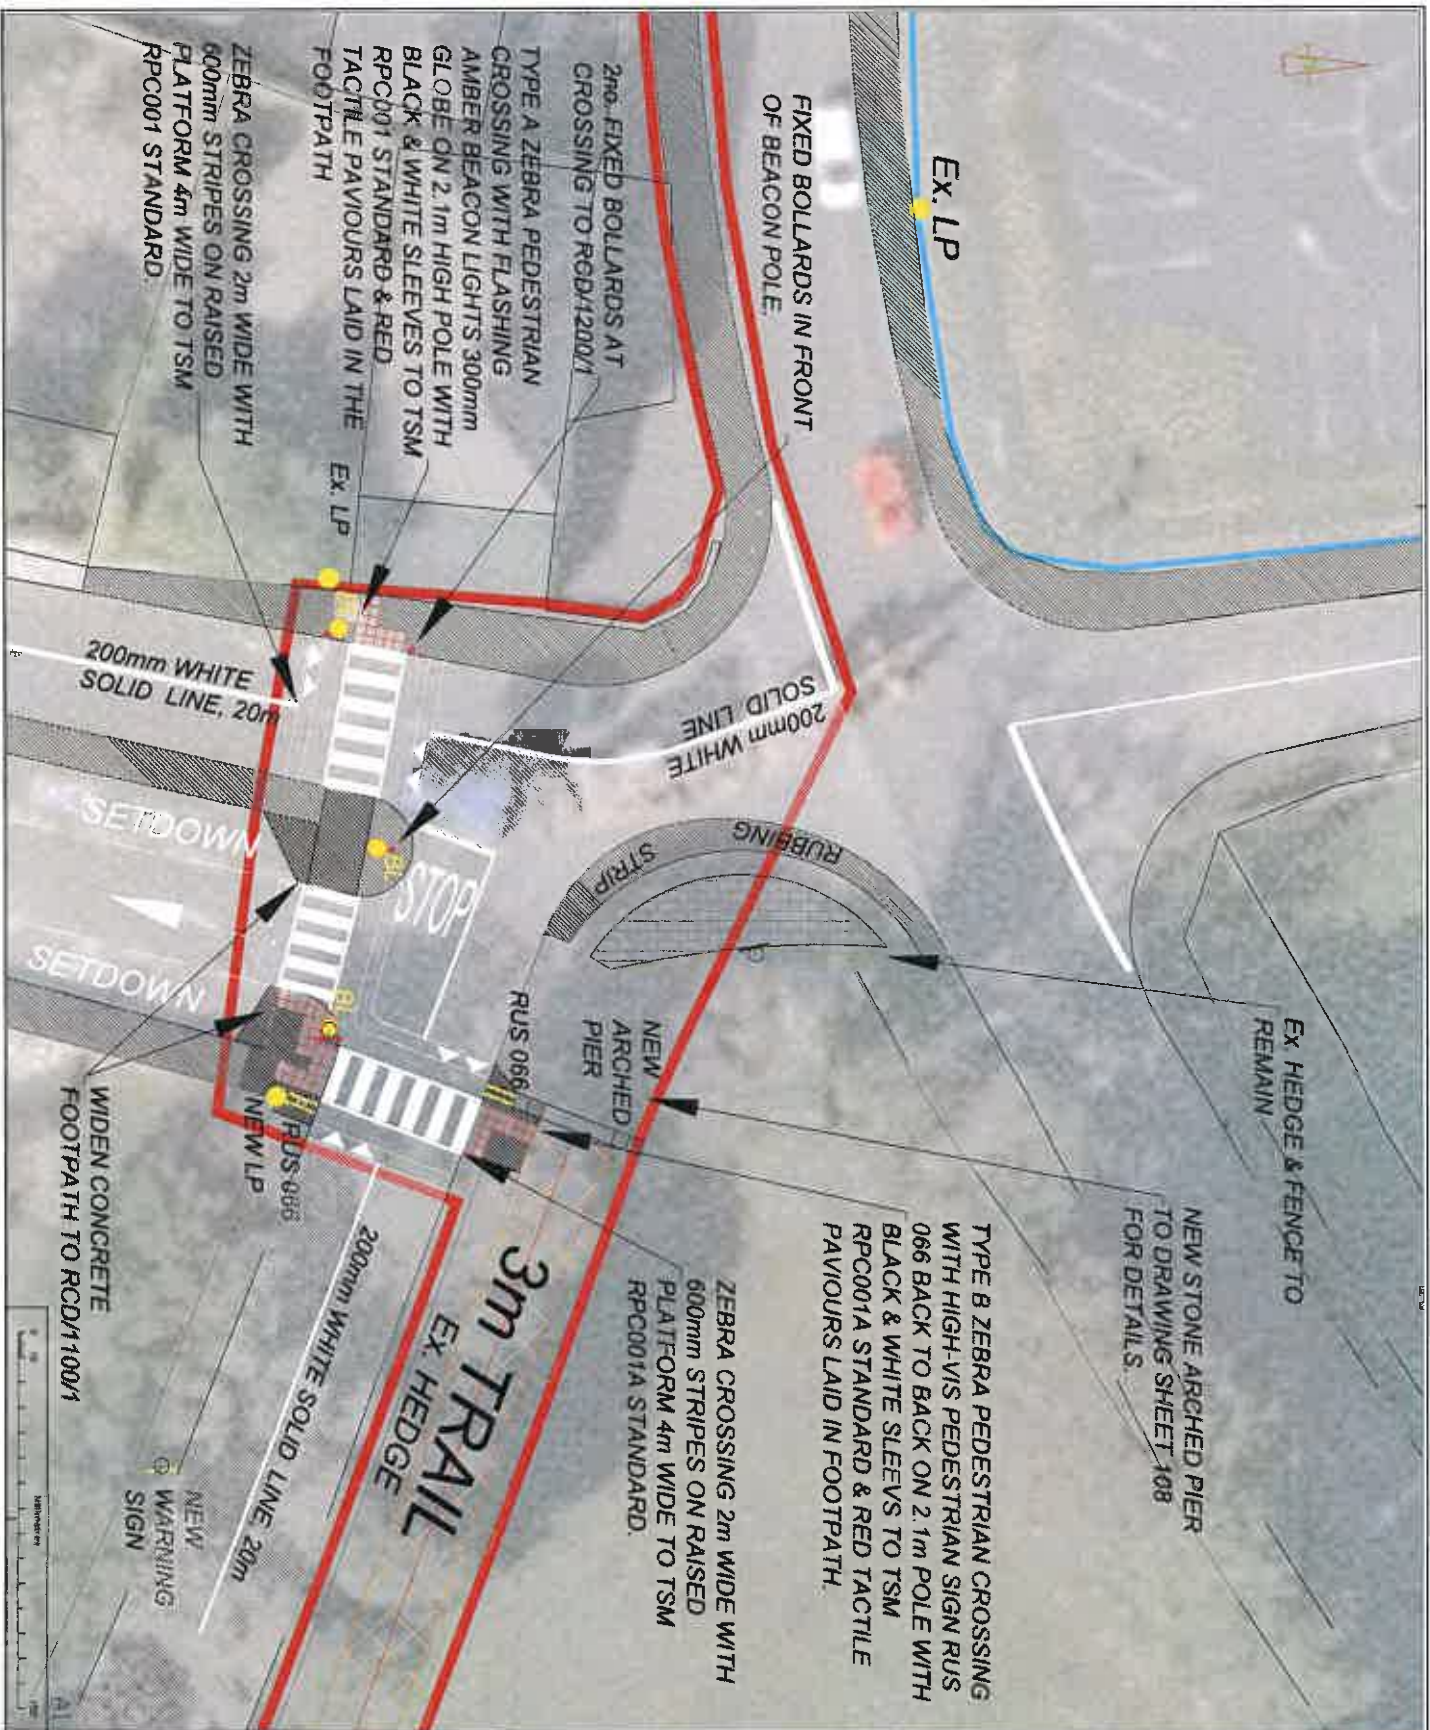

- NOTES
- GENERAL
1. Do not scale, use only figured dimensions.
2. All dimensions in millimeters, unless stated otherwise.
4. If in doubt, refer to engineer.
- 1
1. The proposed site was surveyed in 20 September 2004 to local coordinates and level system was adopted.

 Wexford County Council		Contact Name Description		By Date	
Project Name Johnstown Castle Recreation & Nature Trail, 25km					
PEDESTRIAN CROSSING MURRINTOWN SCHOOL LINCINTIN					

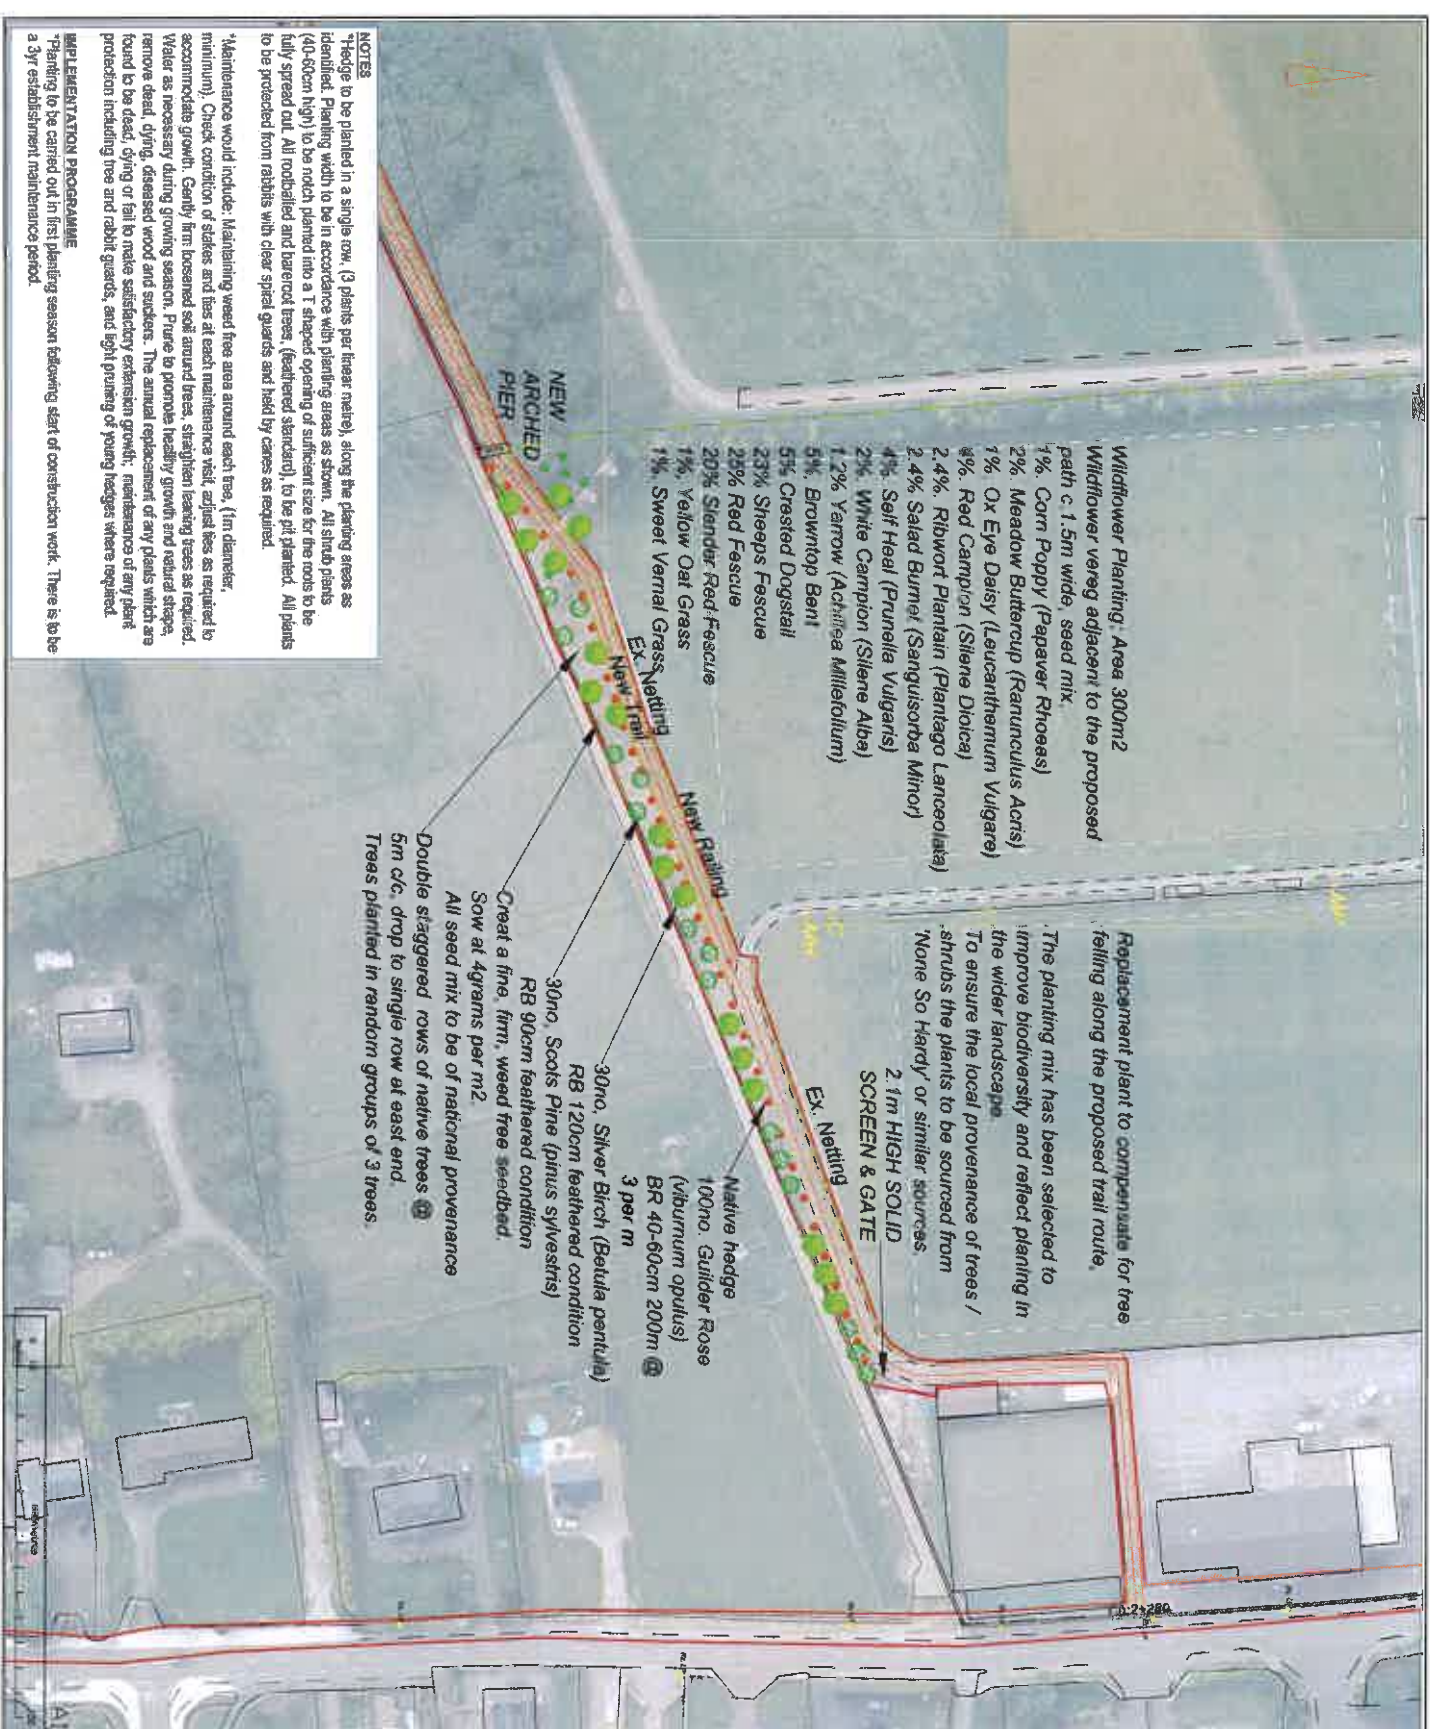

Wildflower Planting: Area 300m²
Wildflower verge adjacent to the proposed path c. 1.5m wide, seed mix.

- 1% Corn Poppy (*Papaver Rhoeas*)
- 2% Meadow Buttercup (*Ranunculus Acris*)
- 1% Ox Eye Daisy (*Leucanthemum Vulgare*)
- 4% Red Campion (*Silene Dioica*)
- 2.4% Ribwort Plantain (*Plantago Lanceolata*)
- 2.4% Sailed Burnet (*Sanguisorba Minor*)
- 4% Self Heal (*Prunella Vulgaris*)
- 2% White Campion (*Silene Alba*)
- 1.2% Yarrow (*Achillea Millefolium*)
- 5% Brown-top Bent
- 5% Crested Dogtail
- 23% Sheeps Fescue
- 25% Red Fescue
- 20% Slender Red Fescue
- 1% Yellow Oat Grass
- 1% Sweet Vernal Grass

Replacement plant to compensate for tree felling along the proposed trail route.

The planting mix has been selected to improve biodiversity and reflect planting in the wider landscape.
To ensure the local provenance of trees / shrubs the plants to be sourced from 'None So Hardy' or similar sources.

2.1m HIGH SOLID SCREEN & GATE

EX. Notting

Native hedge
100no. Guelder Rose
(*Viburnum opulus*)
BR 40-60cm 200m
3 per m

30no. Silver Birch (*Betula pendula*)
RB 120cm feathered condition

30no. Scots Pine (*Pinus sylvestris*)
RB 90cm feathered condition

Create a fine, firm, weed free seedbed.

Sow at 4grams per m²
All seed mix to be of national provenance
5m d/c. drop to single row at east end.
Trees planted in random groups of 3 trees.

NOTES
Hedge to be planted in a single row, (3 plants per linear metre), along the planting areas as identified. Planting width to be in accordance with planting areas as shown. All shrub plants (40-60cm high) to be notched planted into a T shaped opening of sufficient size for the roots to be fully spread out. All notched and barked trees, (feathered standard), to be pit planted. All plants to be protected from rabbits with clear spiral guards and held by canes as required.

Maintenance would include: Maintaining weed free area around each tree, (1m diameter, minimum). Check condition of stakes and ties at each maintenance visit, adjust ties as required to accommodate growth. Gently firm loosened soil around trees, straighten leaning trees as required. Water as necessary during growing season. Prune to promote healthy growth and reduced stress, remove dead, dying, diseased wood and suckers. The annual replacement of any plants which are found to be dead, dying or fail to make satisfactory expansion growth, maintenance of any plant protection including tree and rabbit guards, and light pruning of young hedges where required.

IMPLEMENTATION PROGRAMME
Planting to be carried out in first planting season following start of construction work. There is to be a 3yr establishment maintenance period.

NOTES
These notes apply except where noted otherwise on the drawings or in the specification
GENERAL
1. Do not scale, use only figured dimensions.
2. All dimensions in millimetres, unless stated otherwise.
3. Levels shown thus: 1
in metres to Mean Datum.
4. If in doubt, refer to engineer.

Wexford County Council
Wexford County Council
Carrigrohane, Wexford
Y35WY98, 053 915000,
p05wexstat@wexfordcoco.ie

Project:
Johnstown Castle Recreation
& Nature Trail, E51m

Landscaping Plan
ST. MARTIN'S GAA

Drawing Number:
P106

Scale:
A.

New Footbridge Over Assaly River.

ERECT 1.5m PALADINE FENCE 57m LONG AND ATTACHED TO THE NEW FOOTBRIDGE

PLACE 5m x 3m x 1m DEEP CONCRETE LANDING PAD REF SHEET 108

1.5m HIGH PALADINE CONNECTED TO THE BRIDGE TO TCD/300/07

39m LONG FOOTBRIDGE, 4.5m HIGH OVER RIVER, WITH GRP FLOOR GRATING AND SIDE PANELS, REF SHEET 108

SCREEN 30m LONG FIT TO TOP OF BOUNDARY WALL, REF SHEET 108

ASSALY RIVER

TRAIL SITE OUTLINED IN RED SHEET 108

Stone Wall

14.2m

8m

15.2m

12m

27m

6m

PROPOSED TRAIL

PROPOSED FOOTBRIDGE

WOOD ACCESS: LAY 150mm CONCRETE SLAB 4m WIDE ON 150mm CL 804 FILLING TO RCD/1100/03

2 SETS OF 2No. DEMOUNTABLE BOLLARD TO RCD/1200/01

METAL MESH GATE TO RCD/10/10

OF 4.8m

Ch: 1+200

Ch: 1+300

Boundary

ERECT 2.4m NOISE & VISUAL SOLID SCREEN ON THE ESTATE SIDE OF THE BOUNDARY TO TCD/300/05

ADDITIONAL PLANTING BETWEEN BOUNDARY LINE AND NEW TRAIL SCREEN.

HYD

0 10

HOOD

These notes apply except where noted on the drawings or in the specification.

1. Do not scale, use only figured dimensions.

noted otherwise.

In metres to Mollin's Return

4. If in doubt, refer to engineer

SOURCE:

1. The proposed site was surveyed on 20 September 2004 to local coordinates and level system was adopted.

[illegible]


Johnstown Castle Recreation
& Nature Trail, 2.5km

ASSALY RIVER FOOTBRIDGE LAYOUT PLAN

1	Nov			
2	Dec	2008		


SOUTH BANK

2.4m high solid screen noise wall connected to the footbridge

1.2m high GRP railing with GRP mesh panels. Extra screen mesh panel fitted on the railing, full height 1.8m.

Fit solid screen to top of wall, full height 1.8m.

NORTH BANK

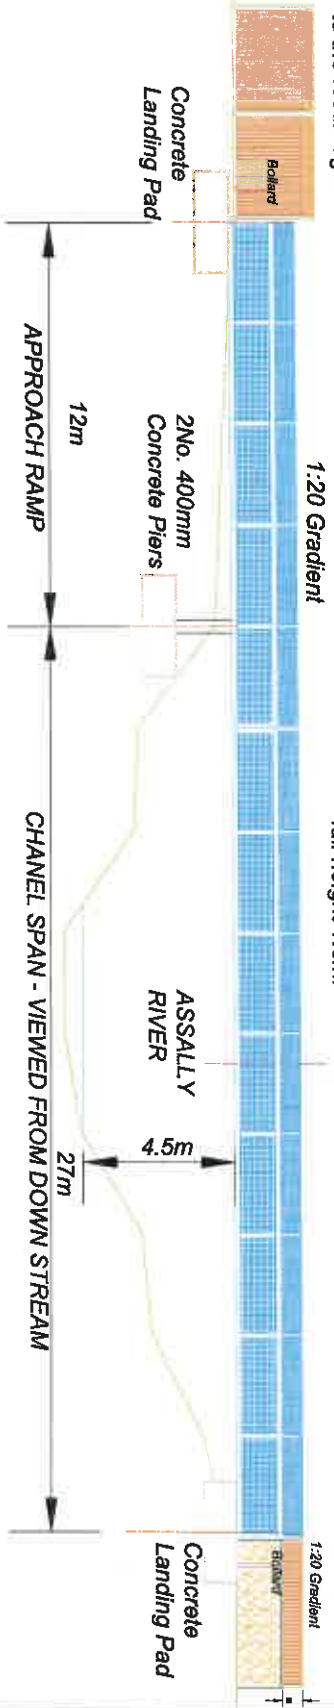

WOOD SIDE UP STREAM


3m

BOUNDARY SIDE DOWN STREAM

UP STREAM UNRESTRICTED VIEW OF RIVER

25 X 25 X 13mm THK GRP MESH PANELS

20 X 20 X 35mm GRP MESH FLOORING

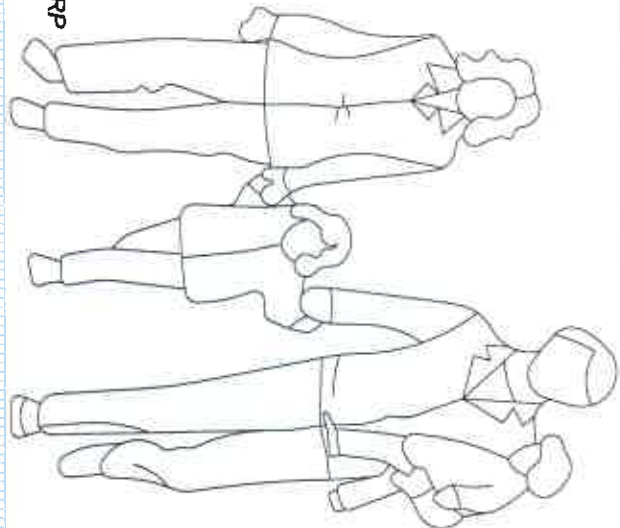

CROSS BEAMS

Cross Section 1:50



- NOTES
- These notes apply except where noted otherwise on the drawings or in the specification
- GENERAL
1. Do not scale, use only figured dimensions.
 2. All dimensions in millimetres, unless stated otherwise.
 3. Levels shown true in metres to Mean Datum.
 4. If in doubt, refer to engineer
- SURVEY
1. The proposed site was surveyed on 20 September 2004 to local coordinates and level system was adopted.

Prepared by

Nexford







Trial, 2.5km

ASSAL Y RIVER FOOTBRIDGE

ELEVATIONS & SECTION

Scale

1: 150

Year

2008


Drawn

Number

P108

Rev

A.

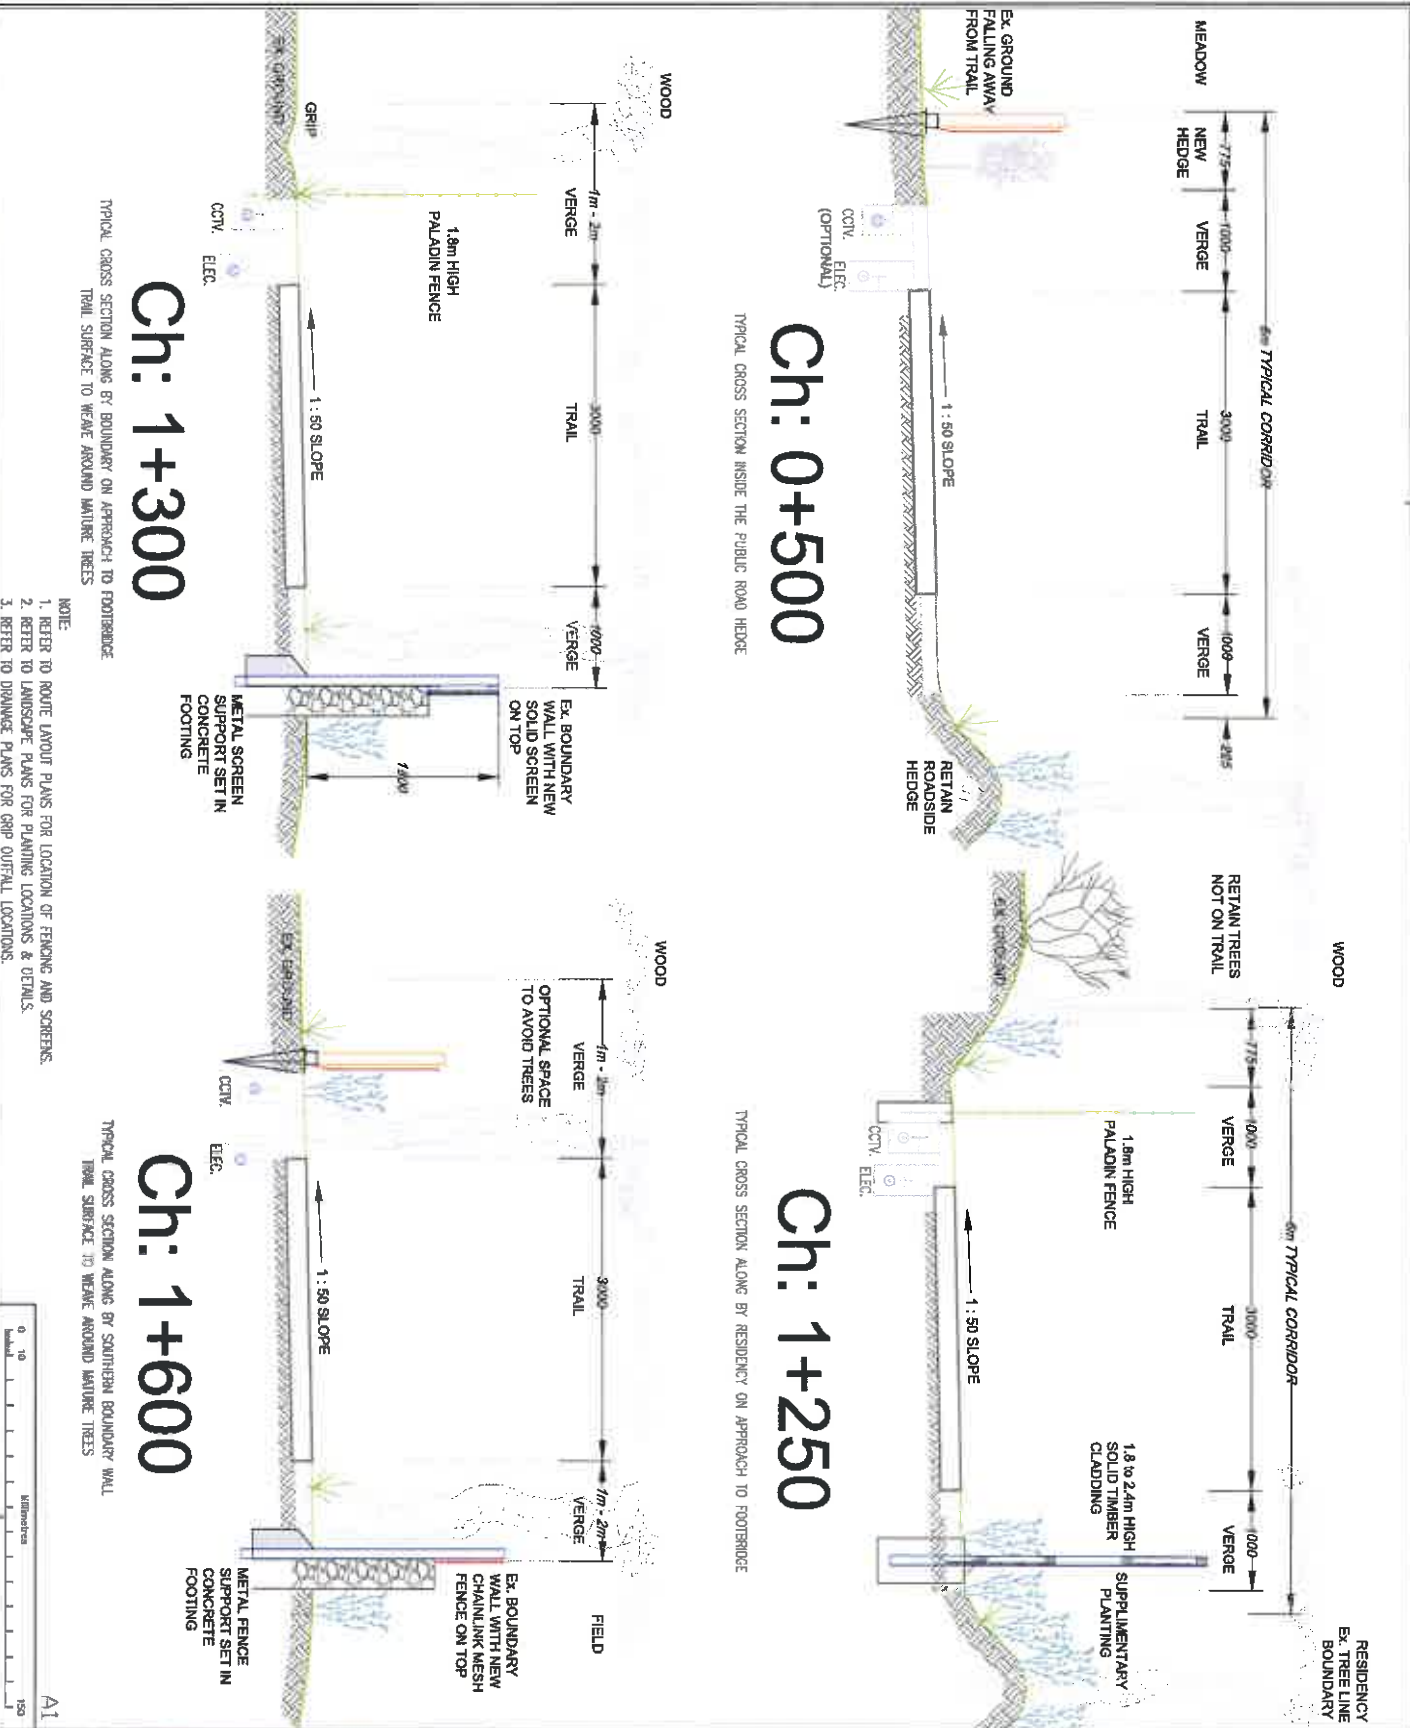

NOTES

These notes apply except where noted otherwise on the drawings or in the specification.

GENERAL

1. Do not scale, use only figured dimensions.
2. All dimensions in millimeters, unless stated otherwise.
3. Levels shown thus: in meters to Mean Datum.
4. If in doubt, refer to engineer.

SURVEY

1. The proposed site was surveyed on 20 September 2004 to local coordinate grid level system was adopted.

Revised By

No.	Comments/Revisions	By	Date
1			

Drawn By

No.	Description	By	Date
1			

Checked By

No.	Description	By	Date
1			

Project

Johnstown Castle Recreation & Nature Trail, 25km

Client

Wexford County Council
 Recreation & Leisure
 Y3600793, 053 9180000
 jacobson@wexfordcoco.ie

Project

Johnstown Castle Recreation & Nature Trail, 25km

Typical Cross Sections

1: 50

Scale: 1:50

Drawing Number: P110

Sheet: A1